

CLARICE ST ROAD REHABILITATION
AND RESURFAING

CITY OF MANDURAH (212)
BUNBURY REGION


PROJECT ACCOUNT NO. 100973

MRWA ROAD NUMBERS

CLARICE ST - 8
THOMPSON ST - 329

DRAWING INDEX

TIT	2820	TITLE -	01
OVR	2820	OVERVIEW -	02
EXS	2820	EXISTING SURVEY -	03
EXC	2820	EXCAVATION PLAN -	04
KGB	2820	KERB & GRADING -	05
PVT	2820	PAVEMENT -	06
LAY	2820	LAYOUT -	07
LMK	2820	LINEMARKING & SIGNAGE -	08
LGS	2820	LONG SECTION (01 OF 02) -	09
LGS	2820	LONG SECTION (02 OF 02) -	10
CRS	2820	CROSS-SECTION(01 OF 02) -	11
CRS	2820	CROSS-SECTION (02 OF 02) -	12
DET	2820	DETAILS -	13

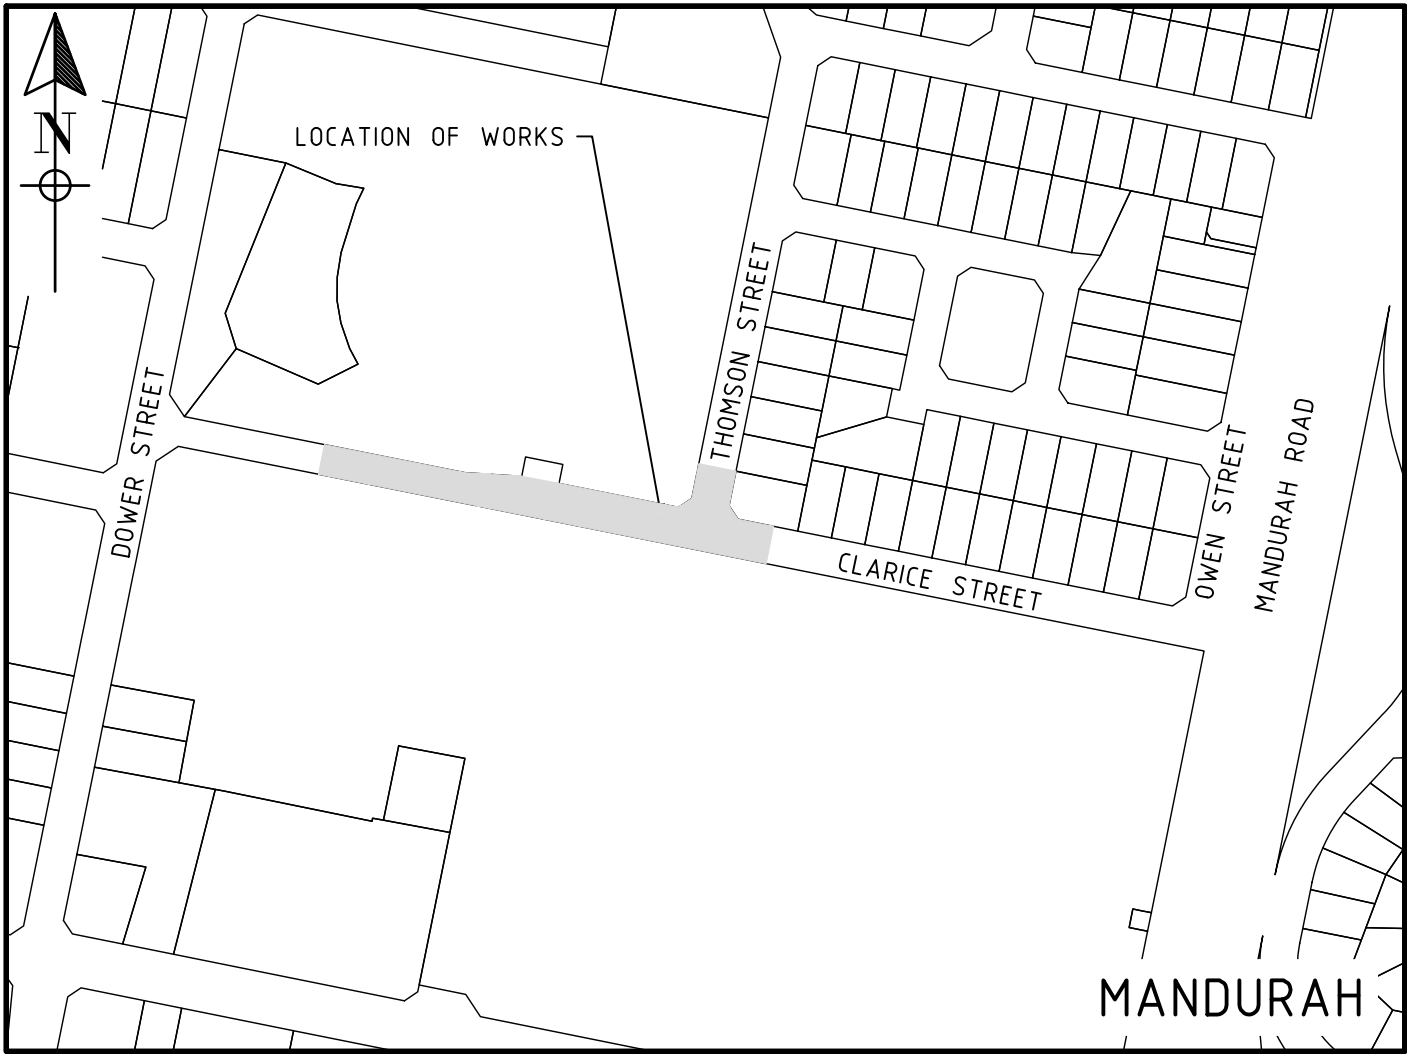

LOCATION PLAN



N.T.S




AERIAL PLAN

N.T.S


										METADATA		 3 Peel Street PO Box 210 Mandurah, WA 6210 T (08) 9550 3777 F (08) 9550 3888	SURVEYED	BY	DATE	CLARICE STREET, MANDURAH							
										HORIZONTAL DATUM : PCG 94 VERTICAL DATUM : AHD FILE LOCATION :			DRAWN	COM	01/10/2024	ROAD REHABILITATION AND RESURFACING.							
										U:\WS23-24\8 - ROAD REHABILITATION\CLARICE ST\SSHEET SETS\SS-TITLE-2820.DWG			DESIGNED/CHECK	R.C	04/03/2025	TITLE							
													DESIGN ENGINEER/VERIFIED	M.S	12/06/2025	SHEET 01 OF 13							
													APPROVED	D.B	27/06/2025								
												PROJECT ACCOUNT NUMBER	100973										
												CLIENT	CITY OF MANDURAH										
														DWG NO		TIT 2820		01		REVISION		0	

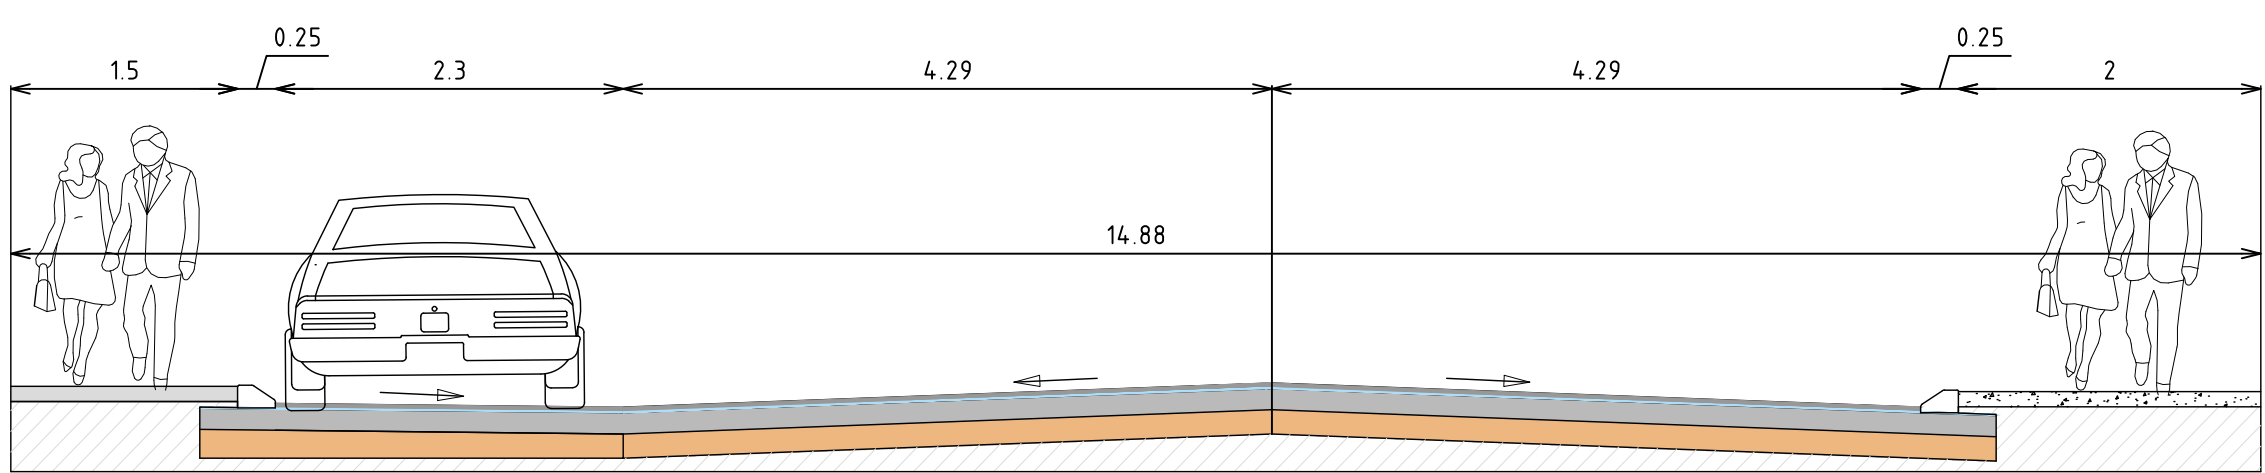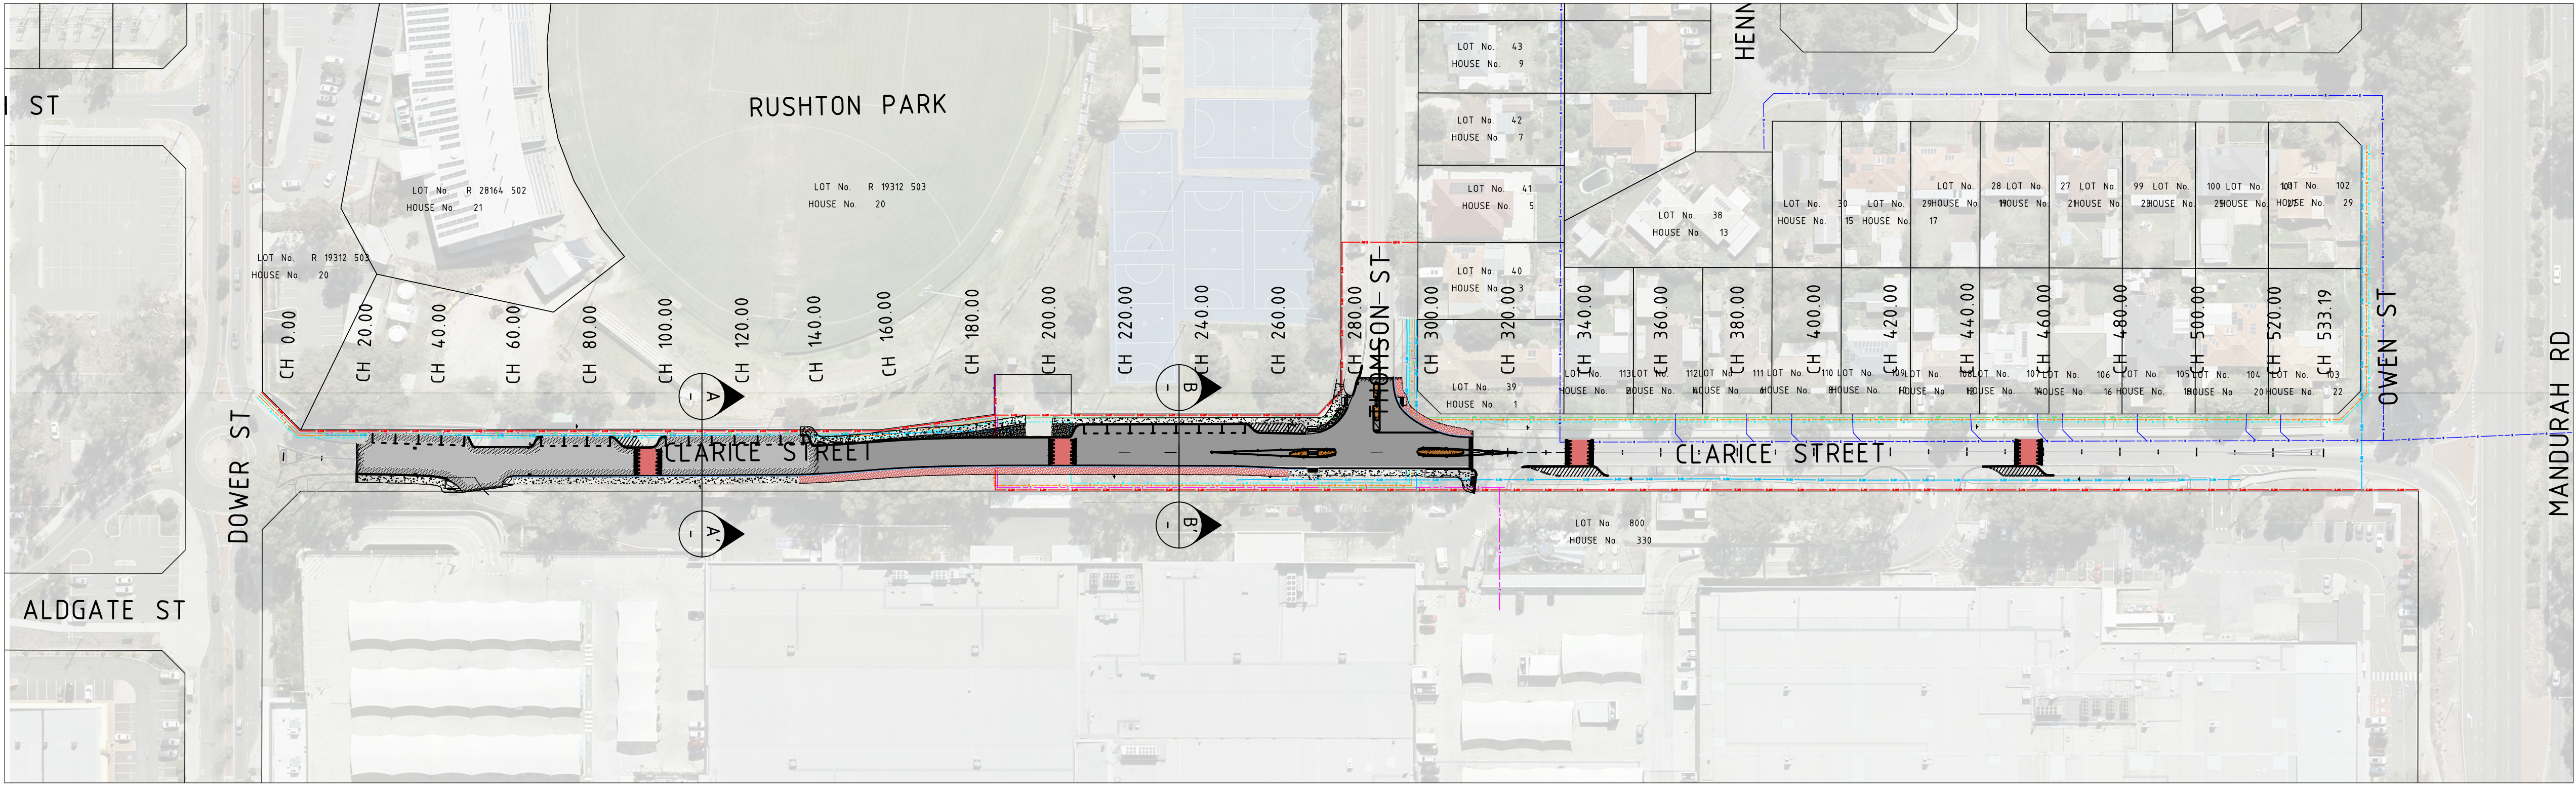

SECTION A-A'
SCALE: 1:50

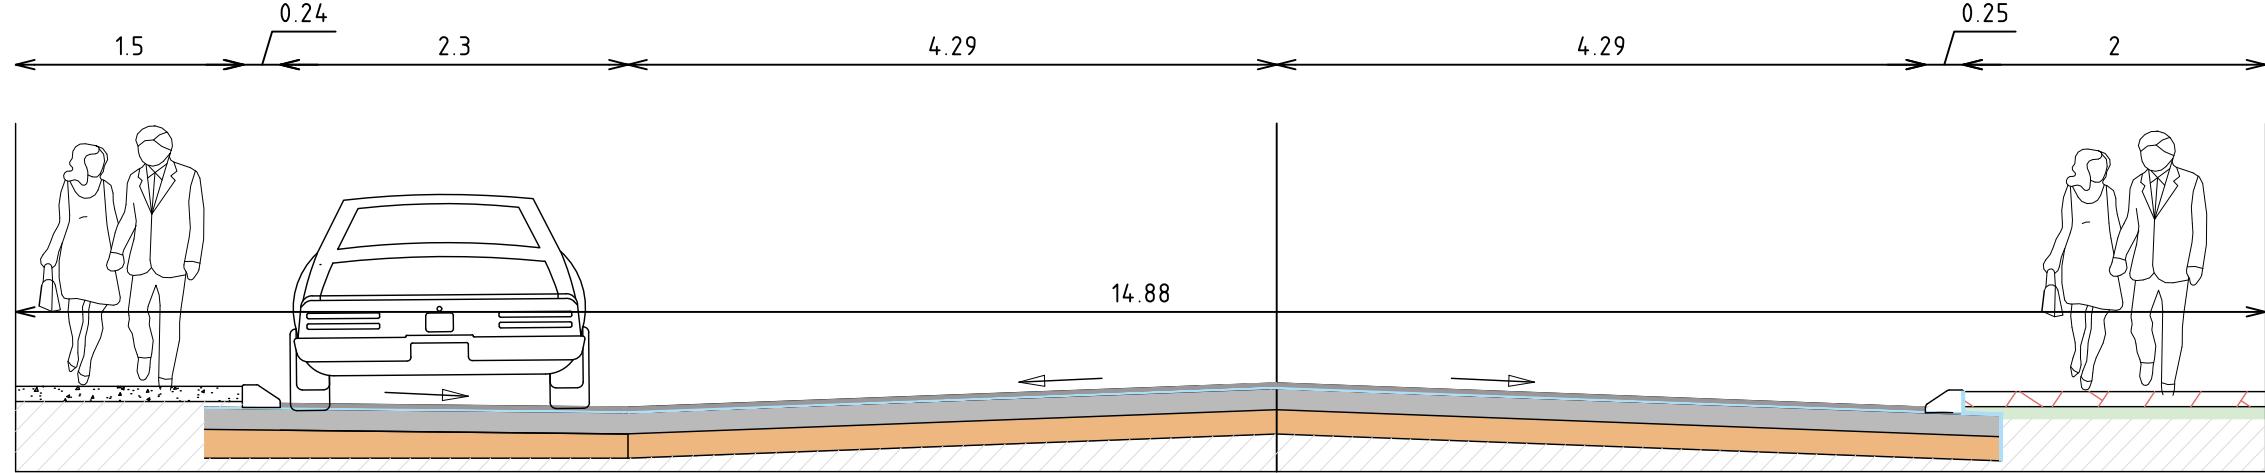


SECTION B-B'
SCALE: 1:50

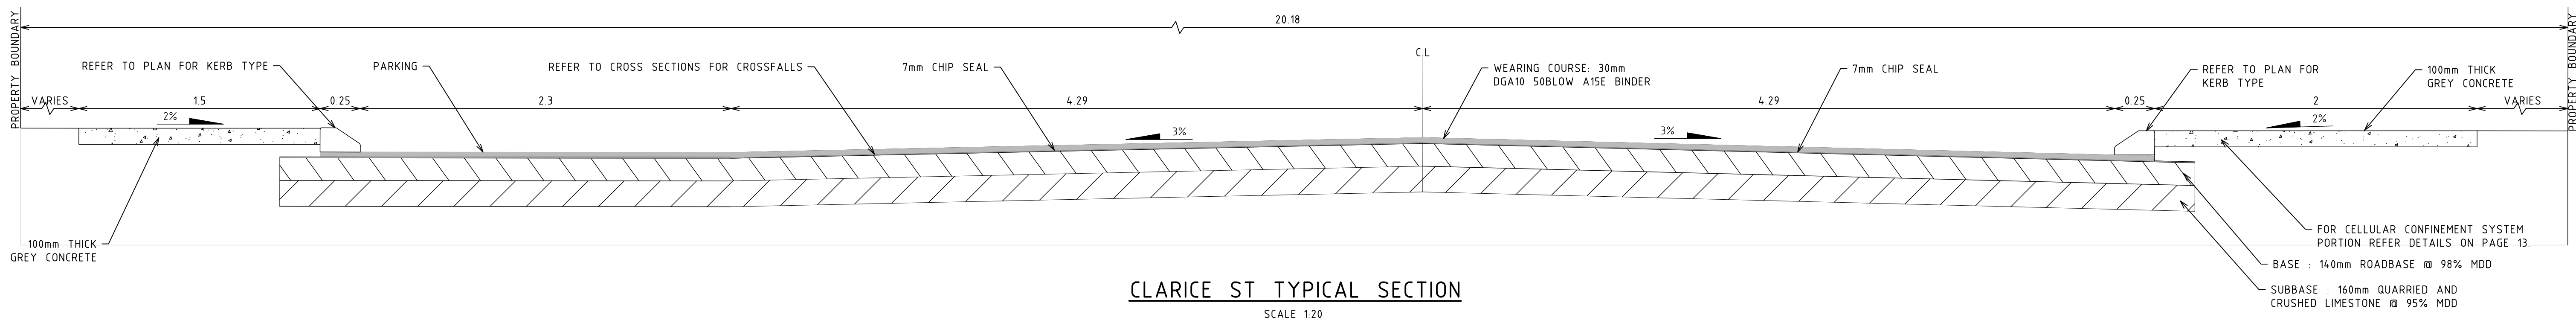

CLARICE ST TYPICAL SECTION
SCALE 1:20

0 0.2 0.4 0.6 0.8 1.0 1.2m SCALE 1:20 AT A1 SIZE					
NO.	REVISION	APPR	DATE	NO.	REVISION
0	ISSUED FOR CONSTRUCTION		06 / 2025		
0	ISSUED FOR COSTING REVIEW		03 / 2025		
A	ISSUED FOR COMMENT AND COSTING		12 / 2024		

METADATA	
HORIZONTAL DATUM : PCG 94 VERTICAL DATUM : AHD FILE LOCATION :	
U:\WS23-24\B - ROAD REHABILITATION\CLARICE ST\SHEET SETS\55-OVERVIEW-2820.DWG	

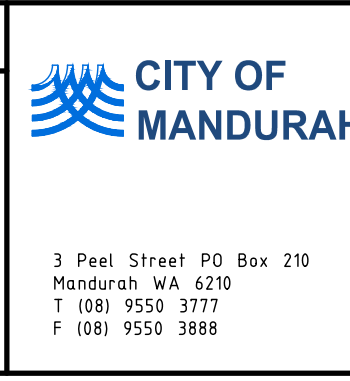

SURVEYED		BY	DATE
DRAWN		COM	01/10/2024
DESIGNED/CHECK		C.Z	04/03/2025
DESIGN ENGINEER/VERIFIED		R.C	04/03/2025
APPROVED		M.S	12/06/2025
PROJECT ACCOUNT NUMBER		D.B	27/06/2025
CLIENT		100973	
		CITY OF MANDURAH	

CLARICE STREET, MANDURAH	
ROAD REHABILITATION AND RESURFACING.	
OVERVIEW	
SHEET 02 OF 13	
A1	DWG NO. OVR 2820
02	REVISION 0

NOTES:




1. SERVICES LOCATIONS & DEPTHS ARE INDICATIVE ONLY. THE SITE AND SURROUNDINGS ARE TO BE INSPECTED AND ALL SERVICES PUBLIC AND PRIVATE - ABOVE AND BELOW GROUND ARE TO BE IDENTIFIED PRIOR TO COMMENCEMENT OF WORKS.
2. ALL REINSTATEMENT MATERIALS TO BE OF THE SAME TYPE PRIOR TO COMMENCEMENT OF WORKS
3. REFER TO COM STANDARDS BELOW FOR DRAINAGE ACTIVITIES
- TRENCHES TO BE BACKFILLED TO STD DR06.
 - MANHOLE CONSTRUCTION TO STD DR01.
 - GULLY CONSTRUCTION TO STD DR04.
 - STORMTECH INFILL STONE TO STD DR23

LEGEND:

- EXISTING KERB
- EXISTING FOOTPATH
- EXISTING CONTOURS
- ELECTRIC LIGHT POLE/POWER POLE/LIGHT POLE/STAY POLE
- CROSSOVER INDICATOR
- EXISTING SIGN
- EXISTING LINEMARKING
- NEW MANHOLE/ GULLY PIT/ SEP/ COMBINATION GULLY/ GULLY TANK/STORM TECH
- EXISTING TREE
- EXISTING PINE BOLLARDS

SERVICES:

- COMMUNICATION CABLE
- DATA PILOT CABLE
- DRAINAGE
- ELECTRICITY - HIGH VOLTAGE
- ELECTRICITY - LOW VOLTAGE
- ELECTRICITY - OVERHEAD POWER
- GAS
- GAS - HIGH PRESSURE
- NBN
- LBNCo
- RETIC
- SEWERAGE
- SEWERAGE - PRESSURE MAIN
- TELSTRA
- TELSTRA - OPTIC FIBRE
- WATER
- WATER - MAIN

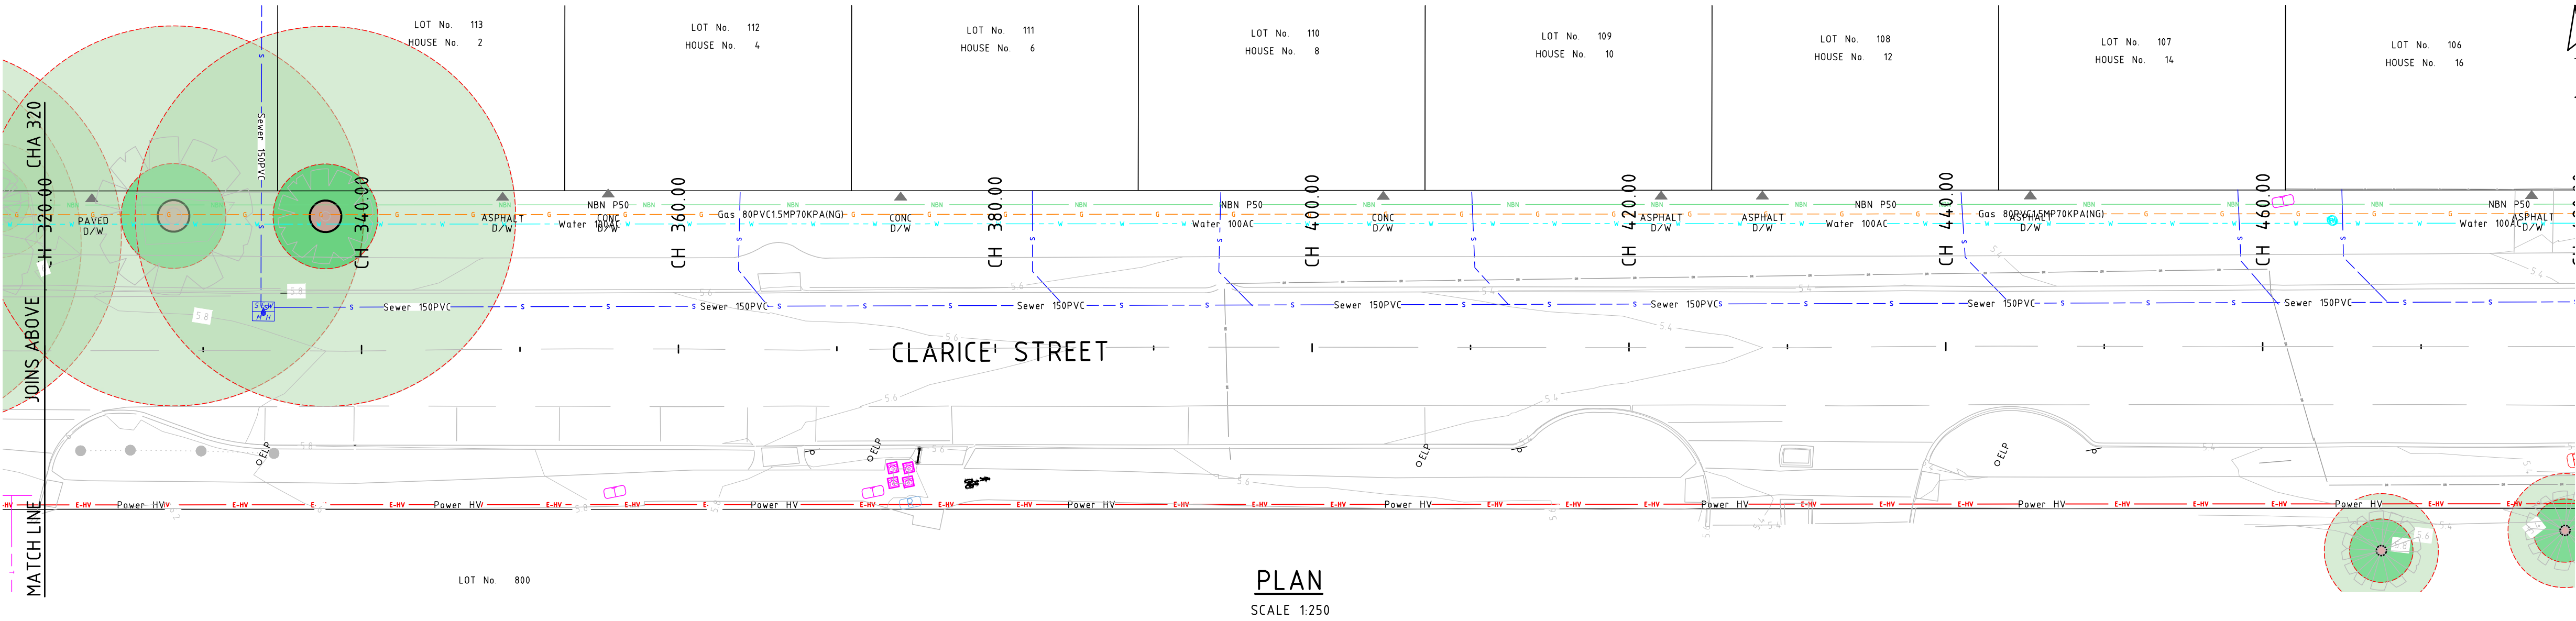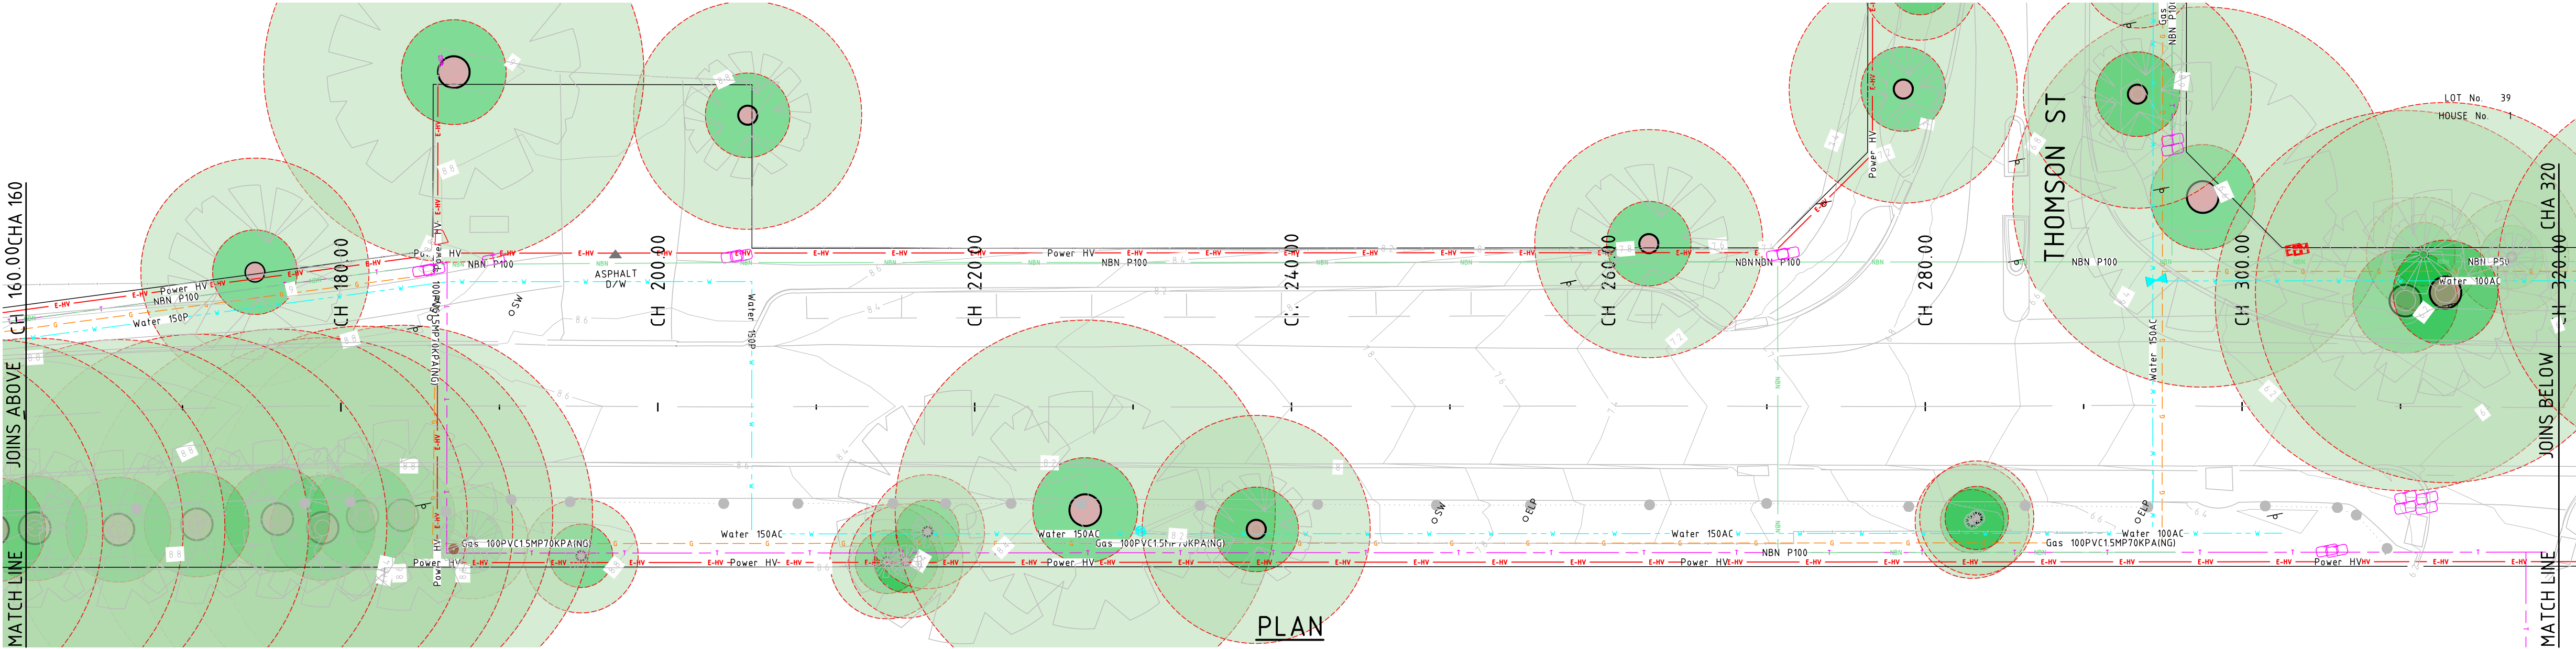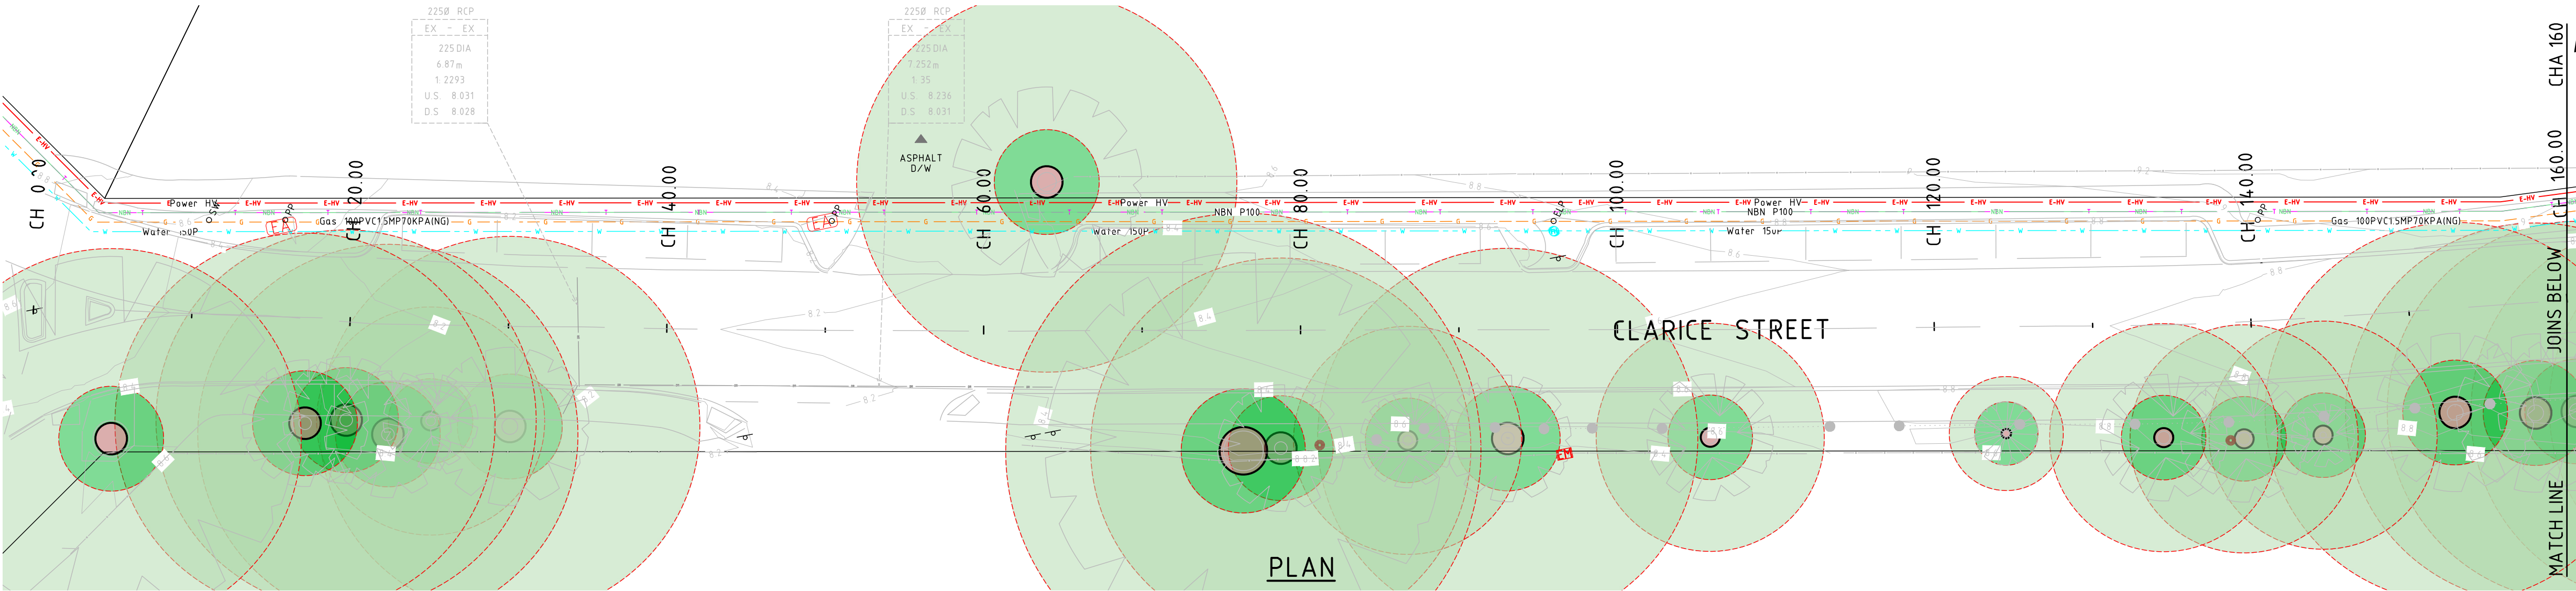

0 2.5 5.0 7.5 10 12.5 15m SCALE 1:250 AT A1 SIZE					
0	ISSUED FOR CONSTRUCTION	06 / 2025			
0	ISSUED FOR COSTING REVIEW	03 / 2025			
A	ISSUED FOR COMMENT AND COSTING	12 / 2024			
NO.	REVISION	APPR	DATE	NO.	REVISION
AMENDMENTS					

METADATA	
HORIZONTAL DATUM : PCG 94	
VERTICAL DATUM : AHD	
FILE LOCATION :	
U:\WS23-24\8 - ROAD REHABILITATION\CLARICE ST\3SHEET SET\3S5-EXISTING SURVEY-2820.DWG	

	3 Peel Street PO Box 210 Mandurah WA 6210 T (08) 9550 3777 F (08) 9550 3888	

SURVEYED	BY	DATE
DRAWN	COM	01/10/2024
DESIGNED/CHECK	C.Z	04/03/2025
DESIGN ENGINEER/VERIFIED	R.C	04/03/2025
APPROVED	M.S	12/06/2025
	D.B	27/06/2025
PROJECT ACCOUNT NUMBER	100973	
CLIENT	CITY OF MANDURAH	


CLARICE STREET, MANDURAH		
ROAD REHABILITATION AND RESURFACING.		
EXISTING SURVEY		
SHEET 03 OF 13		
A1	DWG NO	EXS 2820
03	REVISION	0

NOTES:






1. SERVICES LOCATIONS & DEPTHS ARE INDICATIVE ONLY. THE SITE AND SURROUNDINGS ARE TO BE INSPECTED AND ALL SERVICES PUBLIC AND PRIVATE, ABOVE AND BELOW GROUND ARE TO BE IDENTIFIED PRIOR TO COMMENCEMENT OF WORKS.
2. ALL REINSTATEMENT MATERIALS TO BE OF THE SAME TYPE PRIOR TO COMMENCEMENT OF WORKS

CAUTION

ALL SERVICES MUST POT HOLE AND LOCATE PRIOR TO THE COMMENCEMENT OF WORK.

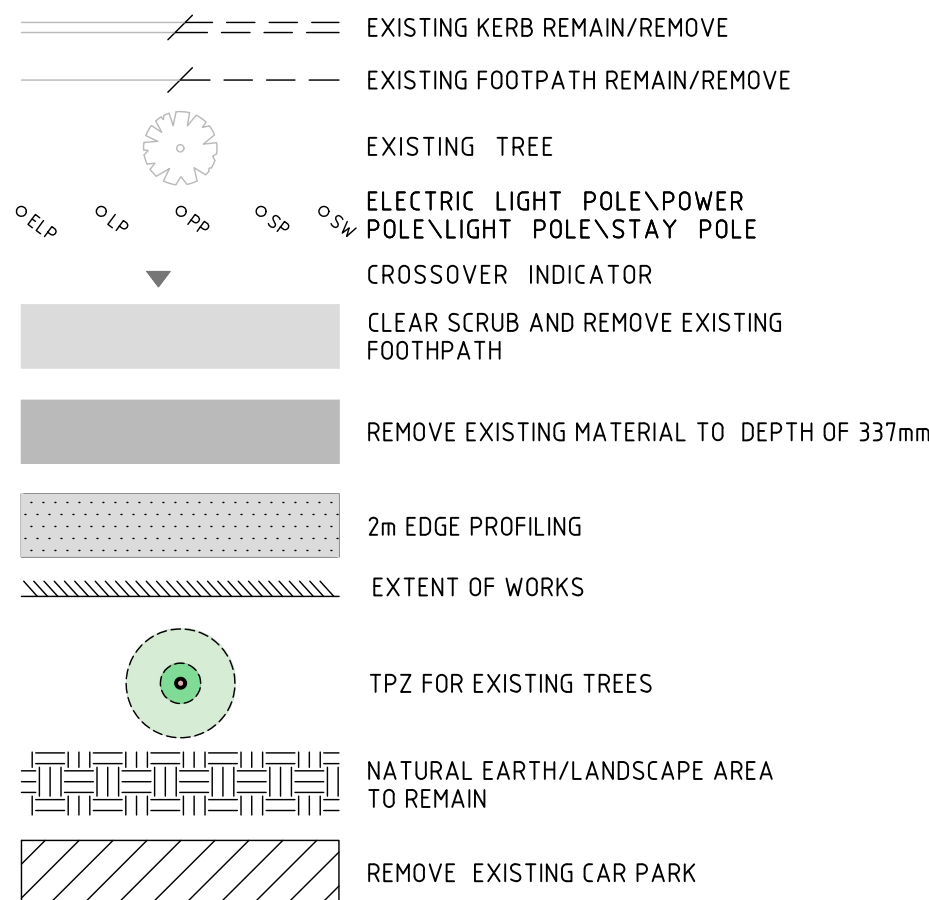

SERVICES:

 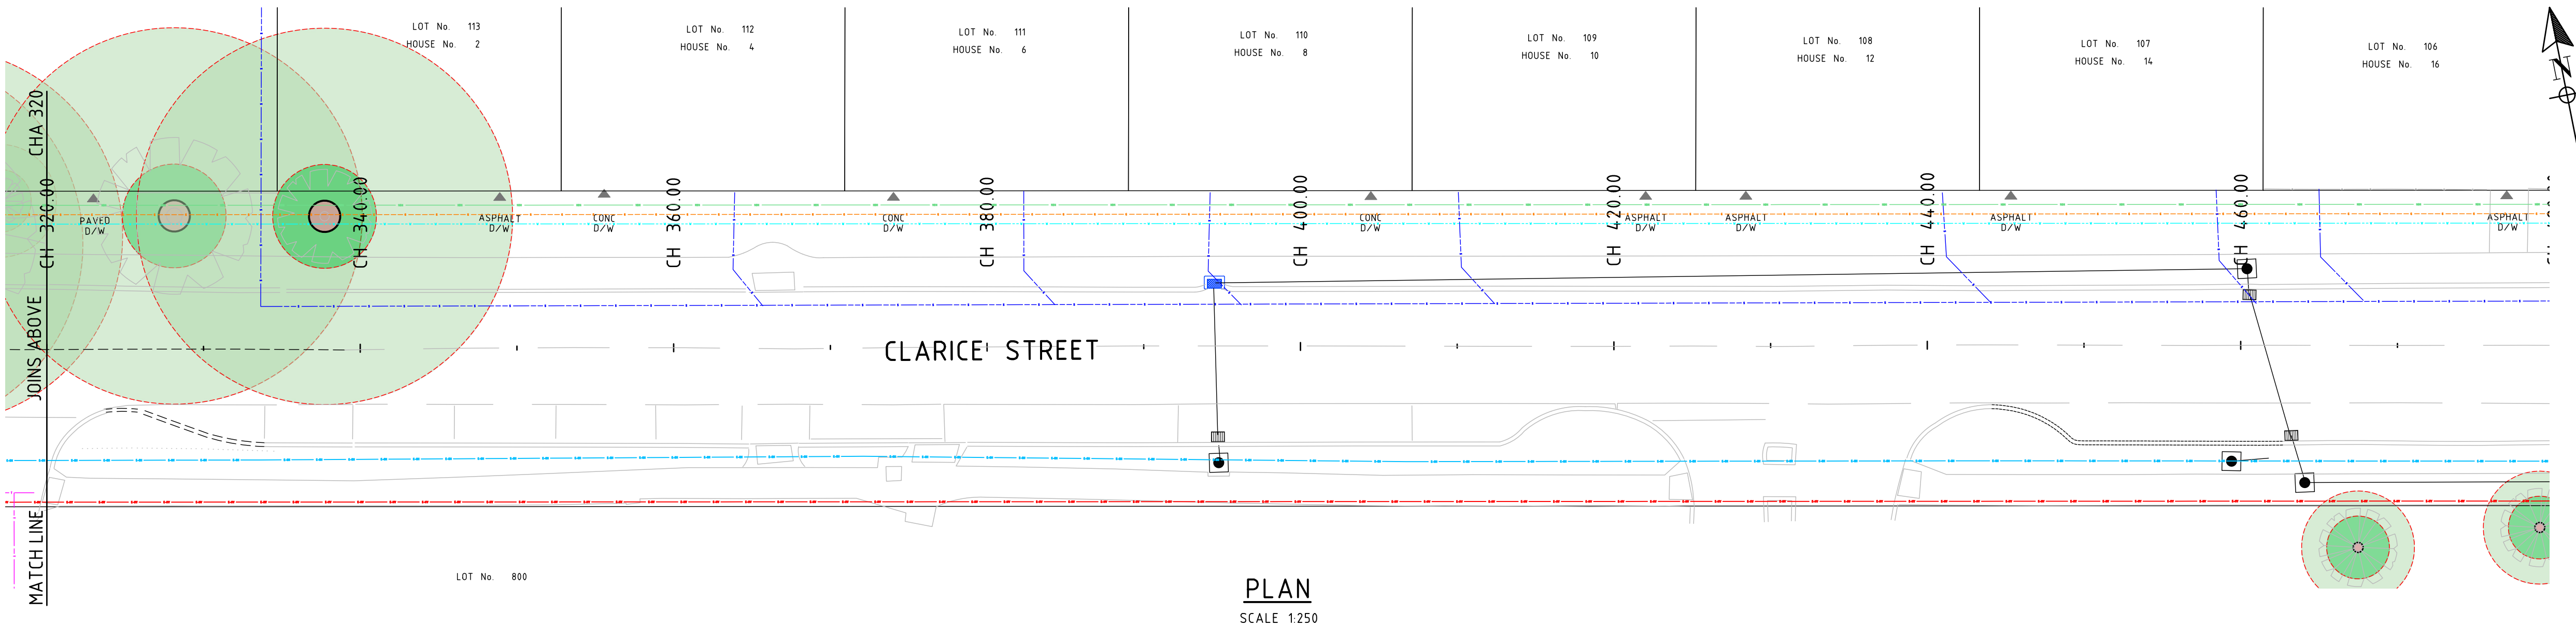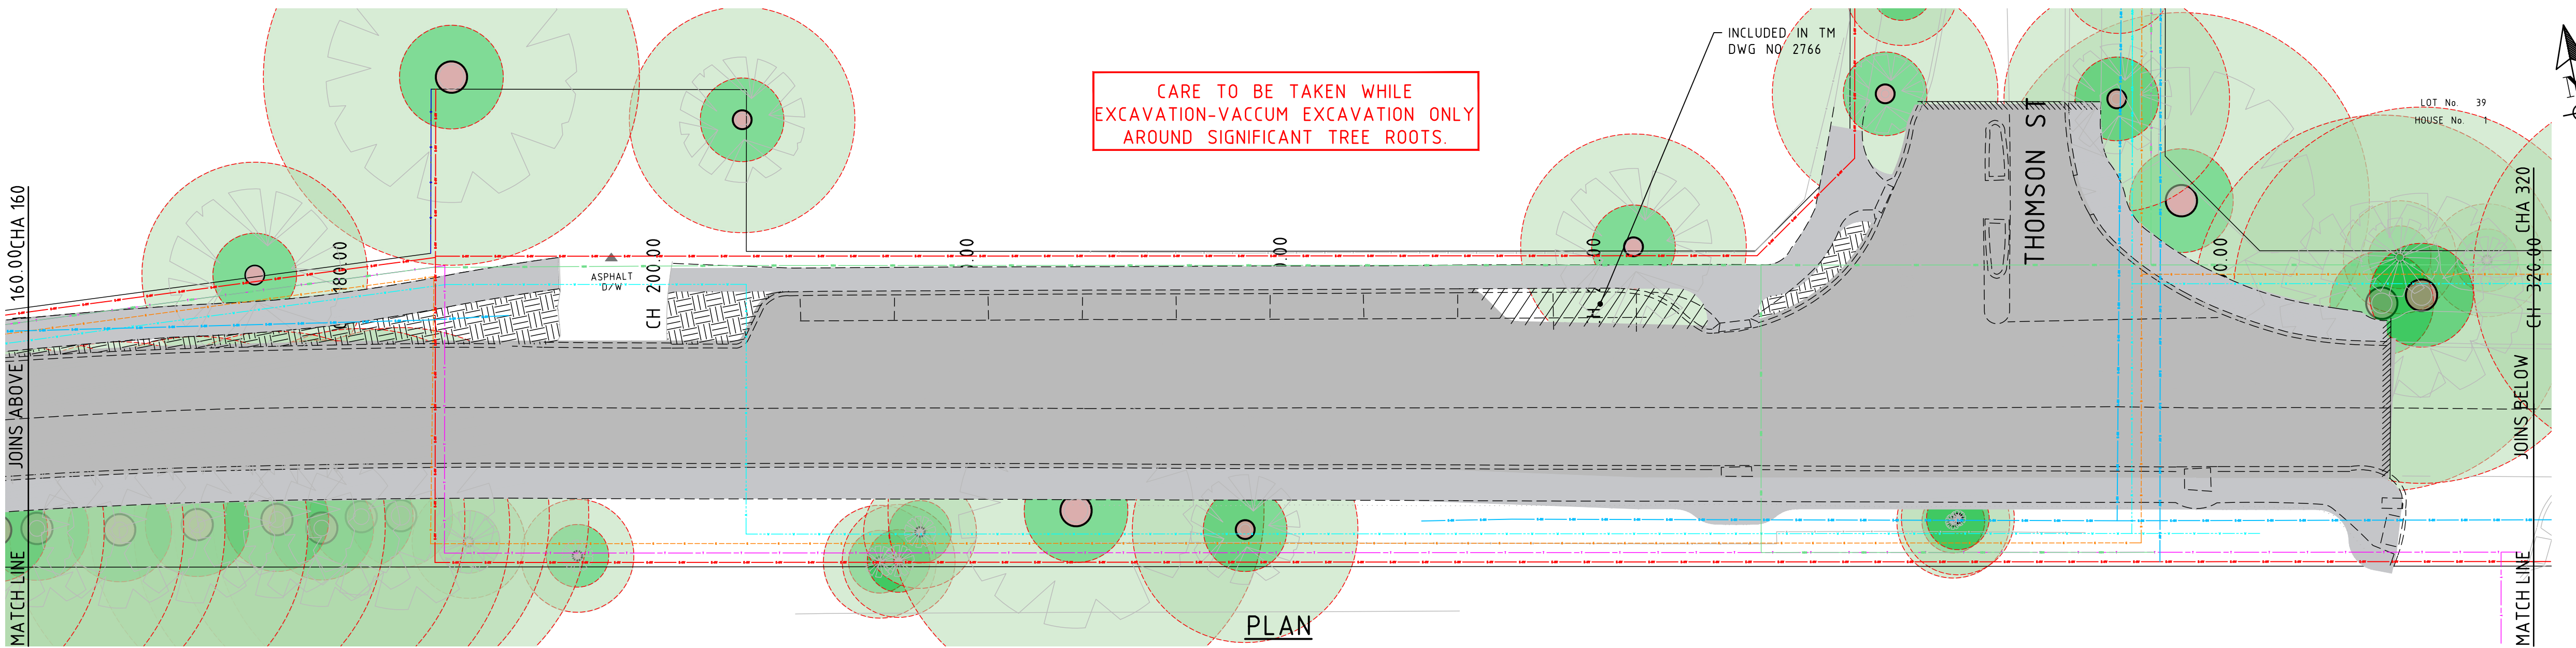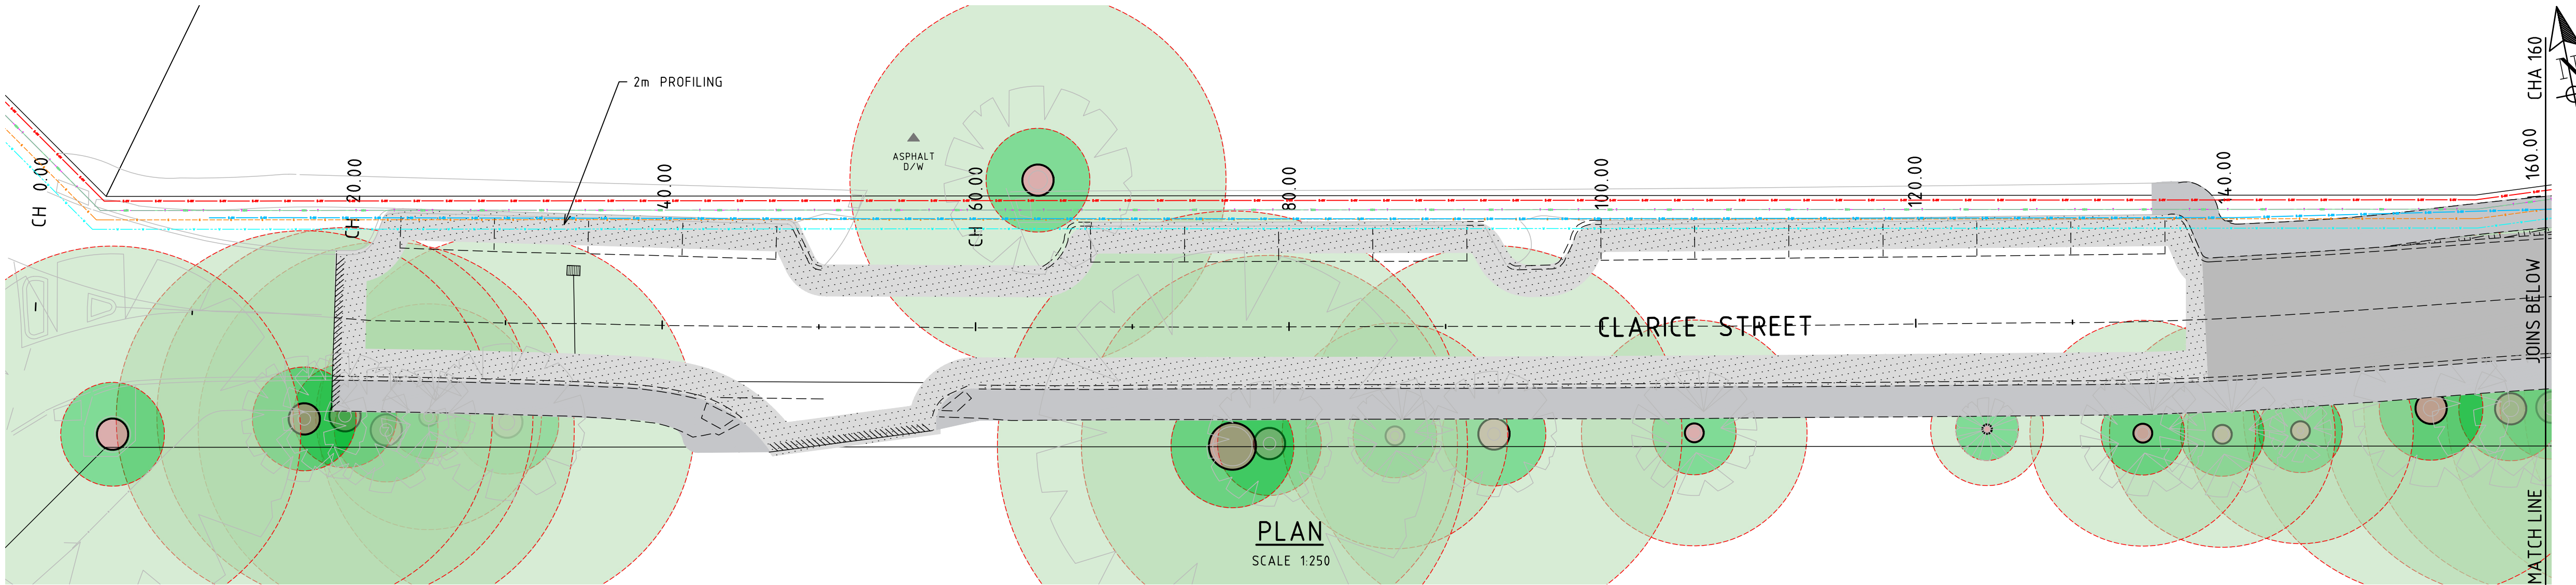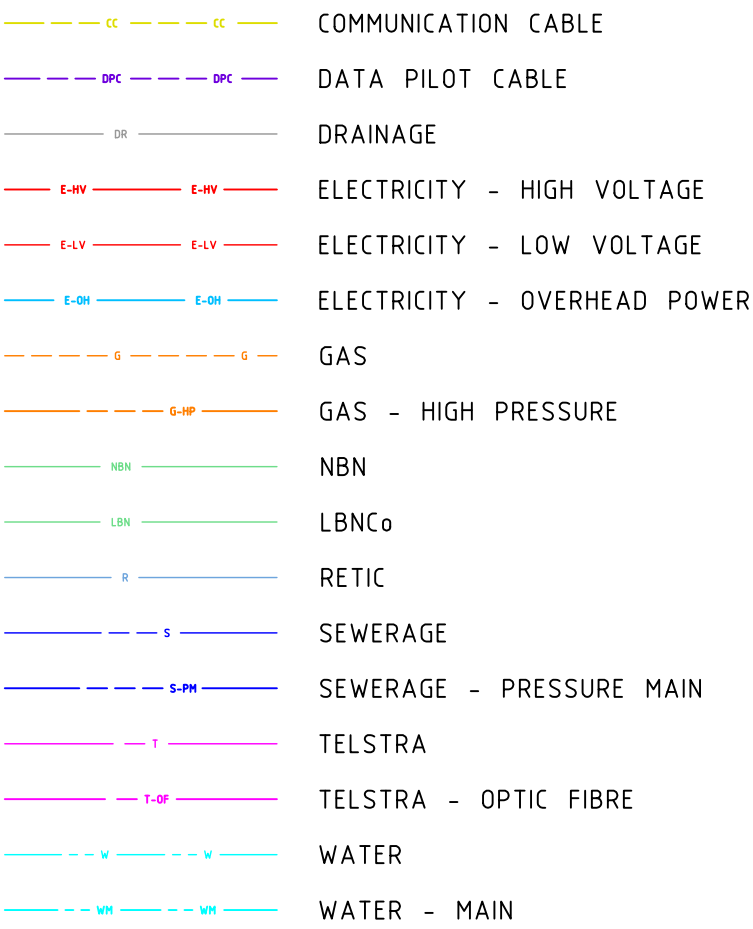

NO.	REVISION	APPR	DATE	NO.	REVISION	APPR	DATE
0	ISSUED FOR CONSTRUCTION		06 / 2025				
0	ISSUED FOR COSTING REVIEW		03 / 2025				
A	ISSUED FOR COMMENT AND COSTING		12 / 2024				
AMENDMENTS							

METADATA	
HORIZONTAL DATUM : PCG 94	
VERTICAL DATUM : AHD	
FILE LOCATION :	
U:\WS23-24\B - ROAD REHABILITATION\CLARICE ST\SHEET SETS\SS-EXCAVATION-2820.DWG	

CITY OF MANDURAH	
3 Peel Street PO Box 210 Mandurah WA 6210 T (08) 9550 3777 F (08) 9550 3888	

SURVEYED	BY	DATE
DRAWN	COM	01/10/2024
DESIGNED/CHECK	C.Z	04/03/2025
DESIGN ENGINEER/VERIFIED	R.C	04/03/2025
APPROVED	M.S	12/06/2025
PROJECT ACCOUNT NUMBER	D.B	27/06/2025
CLIENT	100973	
	CITY OF MANDURAH	


CLARICE STREET, MANDURAH
ROAD REHABILITATION AND RESURFACING.
EXCAVATION PLAN
SHEET 04 OF 13

A1	DWG NO	EXC 2820	04	REVISION	0
----	--------	----------	----	----------	---


NOTES:

- SERVICES LOCATIONS & DEPTHS ARE INDICATIVE ONLY. THE SITE AND SURROUNDINGS ARE TO BE INSPECTED AND ALL SERVICES PUBLIC AND PRIVATE ABOVE AND BELOW GROUND ARE TO BE IDENTIFIED PRIOR TO COMMENCEMENT OF WORKS.
- ALL REINSTATEMENT MATERIALS TO BE OF THE SAME TYPE PRIOR TO COMMENCEMENT OF WORKS
- REFER TO COM STANDARDS BELOW FOR DRAINAGE ACTIVITIES
 - TRENCHES TO BE BACKFILLED TO STD DR06
 - MANHOLE CONSTRUCTION TO STD DR01
 - GULLY CONSTRUCTION TO STD DR04
 - STORMTECH INFILL STONE TO STD DR23


- EXISTING KERB REMAIN/REMOVE
- EXISTING FOOTPATH REMAIN/REMOVE
- EXISTING TREE
- ELECTRIC LIGHT POLE/POWER POLE/LIGHT POLE/STAY POLE
- CROSSOVER INDICATOR
- DESIGN CONTOURS
- INSTALL 100mm FOOTPATH
- NEW SEMI-MOUNTABLE KERBING
- EXTENT OF WORKS
- 90mm PERMEABLE PAVING FOOTPATH
- 65mm RED BRICK PAVING LAID IN HERRINGBONE STYLE - FINISHED WITH PAVE-LOK JOINTING SAND IN ISLAND
- REMOVE EXISTING CAR PARK

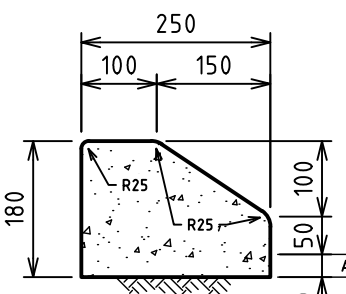


SEMI-MOUNTABLE KERB
TYPE 2

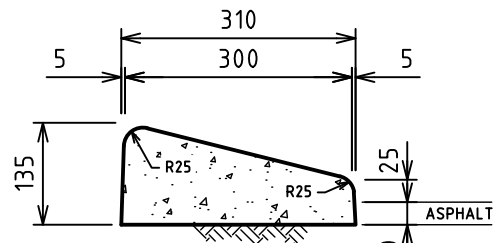

MOUNTABLE KERB
TYPE 2

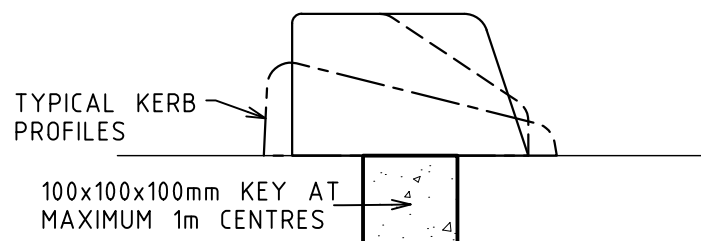

TYPICAL KERB KEYING

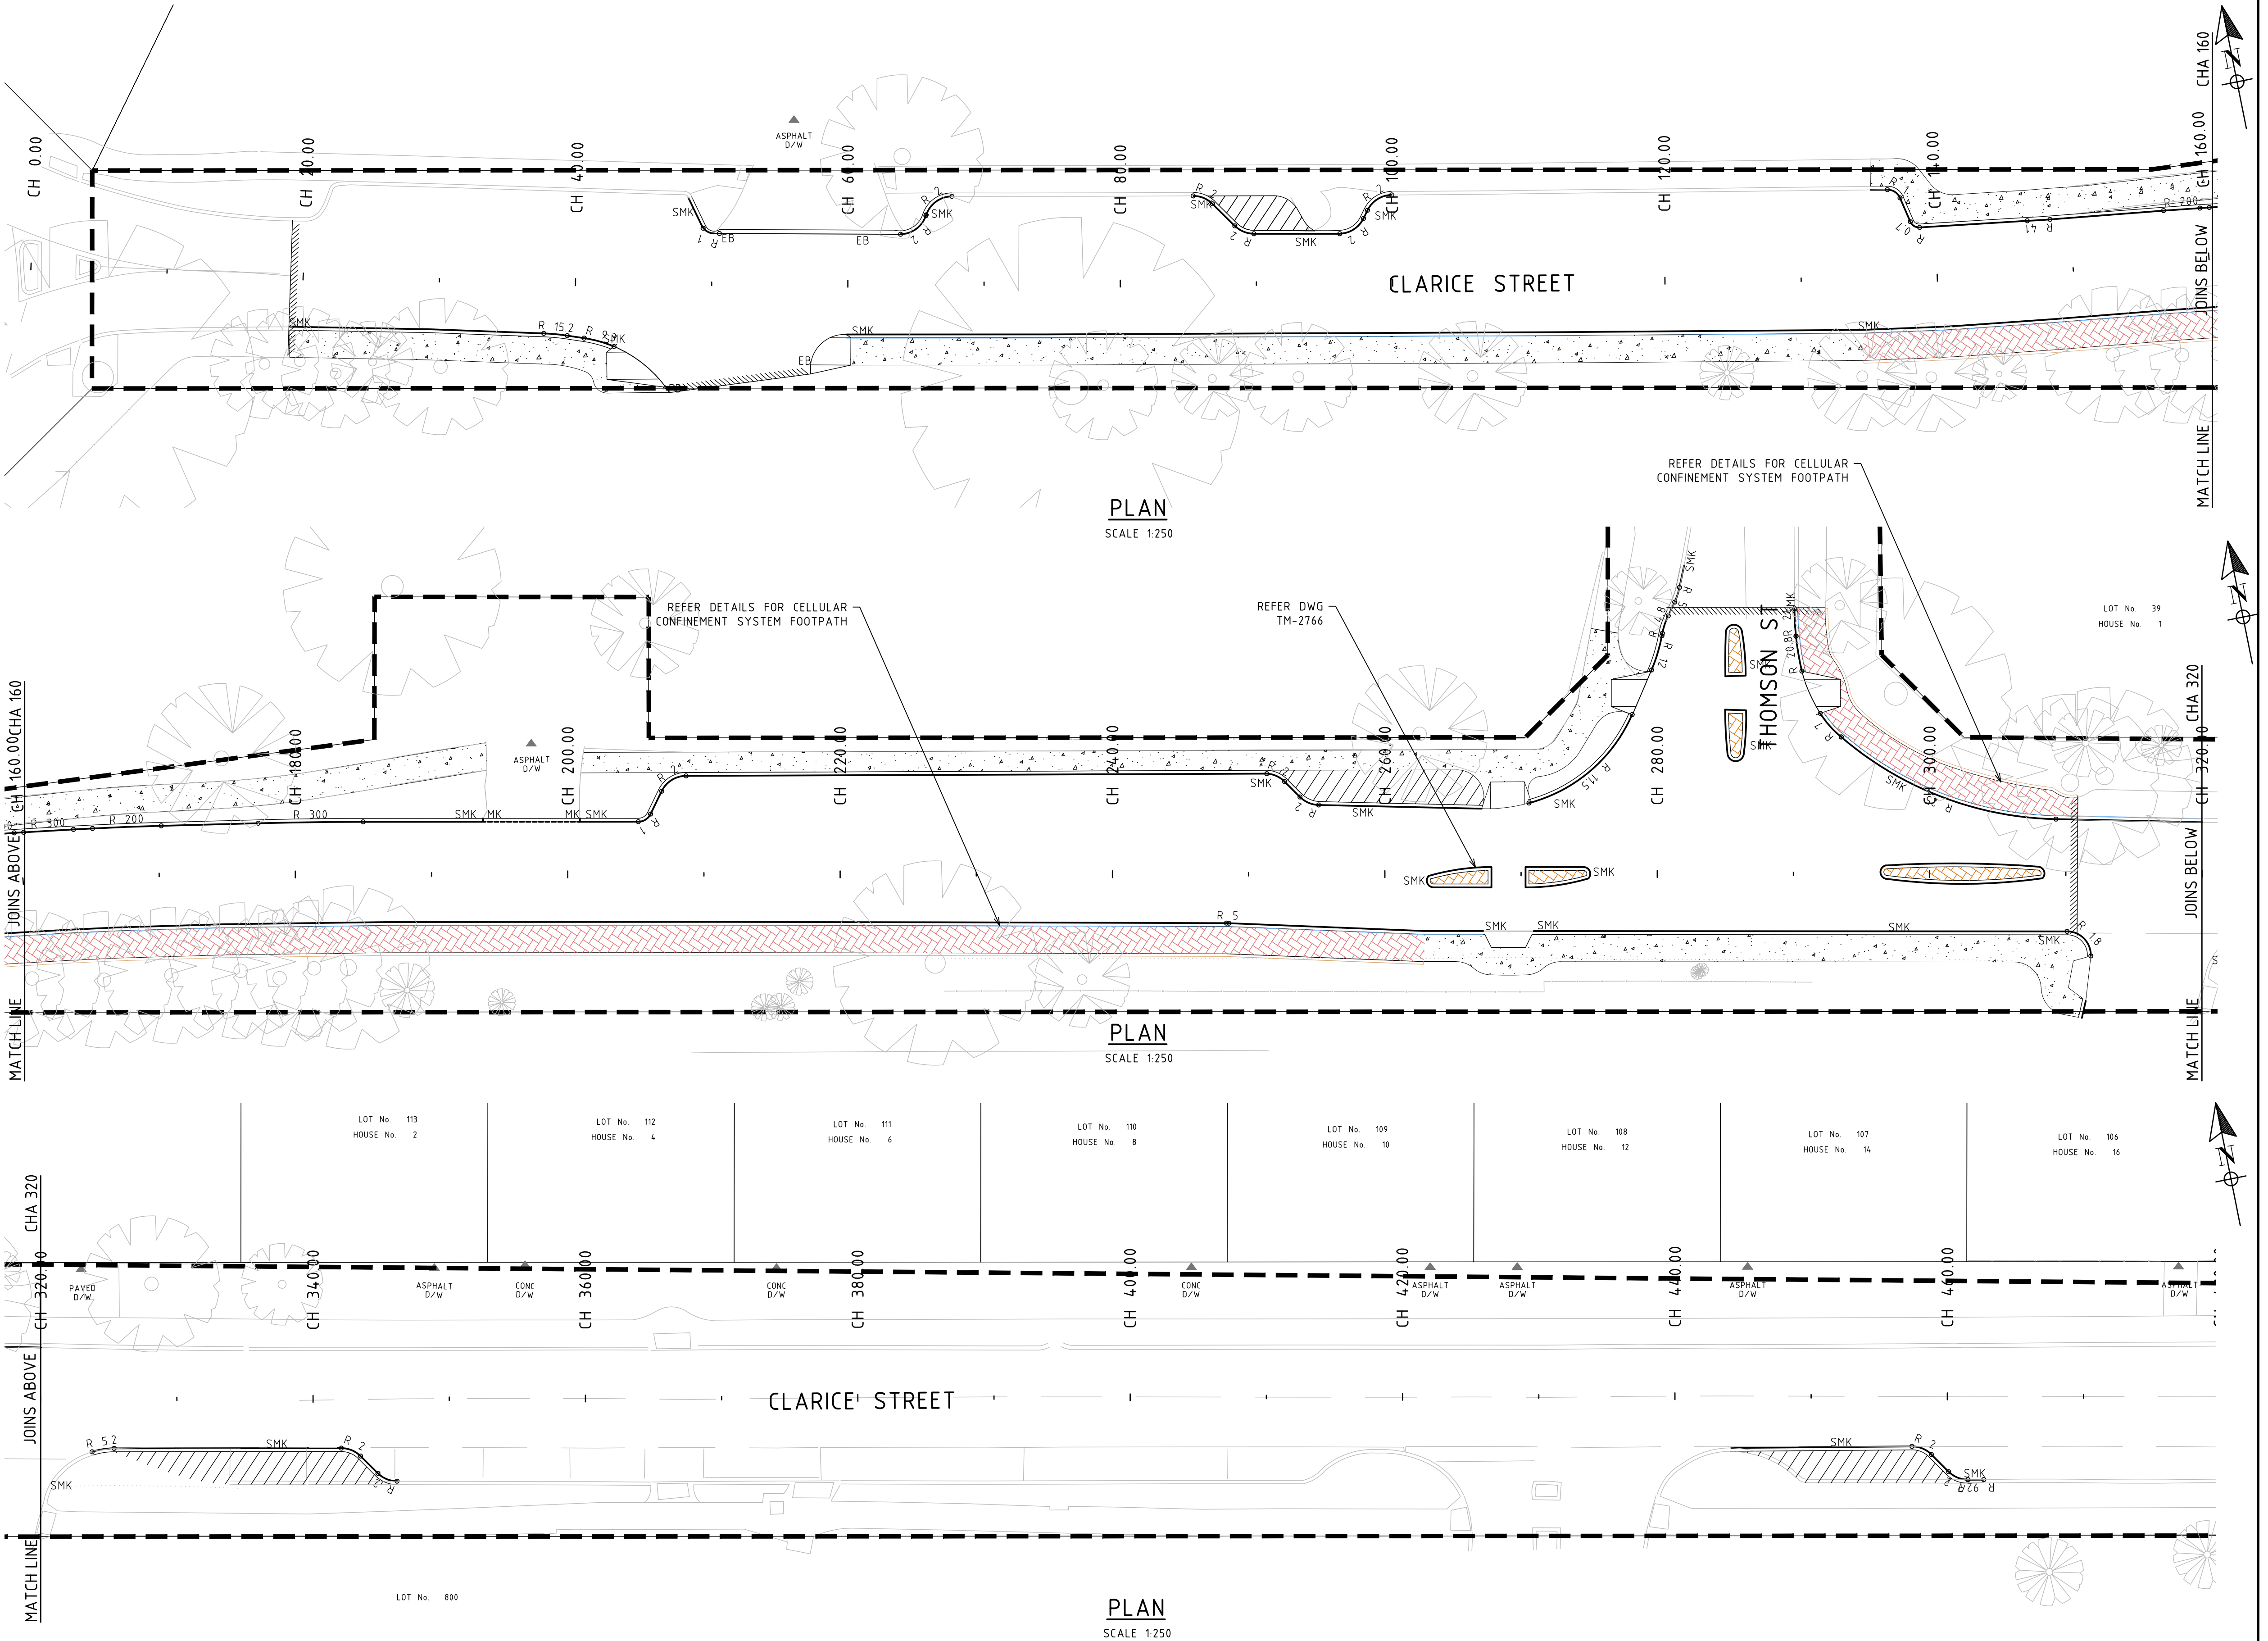

0 2.5 5.0 7.5 10 12.5 15m
SCALE 1:250 AT A1 SIZE

NO.	REVISION	APPR	DATE	NO.	REVISION	APPR	DATE
0	ISSUED FOR CONSTRUCTION		06 / 2025				
0	ISSUED FOR COSTING REVIEW		03 / 2025				
A	ISSUED FOR COMMENT AND COSTING		12 / 2024				

METADATA	
HORIZONTAL DATUM : PCG 94	
VERTICAL DATUM : AHD	
FILE LOCATION :	
U:\WS23-24\B - ROAD REHABILITATION\CLARICE ST\SHEET SETS\SS-KERB & GRADING-2820.DWG	

	SURVEYED	BY	DATE
	DRAWN	C.Z	04/03/2025
	DESIGNED/CHECK	R.C	04/03/2025
	DESIGN ENGINEER/VERIFIED	M.S	12/06/2025
	APPROVED	D.B	27/06/2025
	PROJECT ACCOUNT NUMBER	100973	
	CLIENT	CITY OF MANDURAH	

CLARICE STREET, MANDURAH	
ROAD REHABILITATION AND RESURFACING.	
KERB & GRADING	
SHEET 05 OF 13	

A1	DWG NO.	KGB 2820	05	REVISION	0
----	---------	----------	----	----------	---


NOTES:

- SERVICES LOCATIONS & DEPTHS ARE INDICATIVE ONLY. THE SITE AND SURROUNDINGS ARE TO BE INSPECTED AND ALL SERVICES PUBLIC AND PRIVATE, ABOVE AND BELOW GROUND ARE TO BE IDENTIFIED PRIOR TO COMMENCEMENT OF WORKS.
- ALL REINSTATEMENT MATERIALS TO BE OF THE SAME TYPE PRIOR TO COMMENCEMENT OF WORKS
- REFER TO COM STANDARDS BELOW FOR DRAINAGE ACTIVITIES
 - TRENCHES TO BE BACKFILLED TO STD DR06
 - MANHOLE CONSTRUCTION TO STD DR01
 - GULLY CONSTRUCTION TO STD DR04
 - STORMTECH INFILL STONE TO STD DR23

- EXISTING KERB REMAIN/REMOVE
- EXISTING FOOTPATH REMAIN/REMOVE
- EXISTING TREE
- ELECTRIC LIGHT POLE/POWER POLE/LIGHT POLE/STAY POLE
- CROSSOVER INDICATOR
- SMK
- NEW SEMI-MOUNTABLE KERBING
- EXISTING SIGN
- NEW PAVEMENT CONSTRUCTION
- 160mm SUB-BASE QUARRIED LIMESTONE @ 95% MDD
- 140mm ROAD BASE @ 98% MDD
- 7mm CHIP SEAL OF EMULSION OR C170 BITUMEN
- 30mm CRMB 10mm TO MRWAS17 WEARING COURSE.
- 65mm RED BRICK PAVING LAID IN HERRINGBONE STYLE IN ISLAND
- INSTALL 100mm FOOTPATH - REFER TO COM STANDARD DWG FP04 FOR CONCRETE SPECIFICATIONS.
- NEW PAVEMENT TIE IN 30mm CRMB 10mm TO MRWAS17.
- EXTENT OF WORKS
- PROFILE EXISTING ROAD SURFACE
- APPLY COURSE 7mm CHIP SEAL OF EMULSION OR C170 BITUMEN
- 30mm CRMB 10mm TO MRWAS17 WEARING COURSE.
- APPLY COURSE 7mm CHIP SEAL OF EMULSION OR C170 BITUMEN
- 30mm CRMB 10mm TO MRWAS17 WEARING COURSE.
- DESIGN CONTOURS
- 90mm PERMEABLE PAVING IN FOOTPATH
- NATURAL EARTH/LANDSCAPE
- REMOVE EXISTING CAR PARK AND LANDSCAPE


SERVICES:

- COMMUNICATION CABLE
- DATA PILOT CABLE
- DRAINAGE
- ELECTRICITY - HIGH VOLTAGE
- ELECTRICITY - LOW VOLTAGE
- ELECTRICITY - OVERHEAD POWER
- GAS
- GAS - HIGH PRESSURE
- NBN
- LBNCo
- RETIC
- SEWERAGE
- SEWERAGE - PRESSURE MAIN
- TELSTRA
- TELSTRA - OPTIC FIBRE
- WATER
- WATER - MAIN

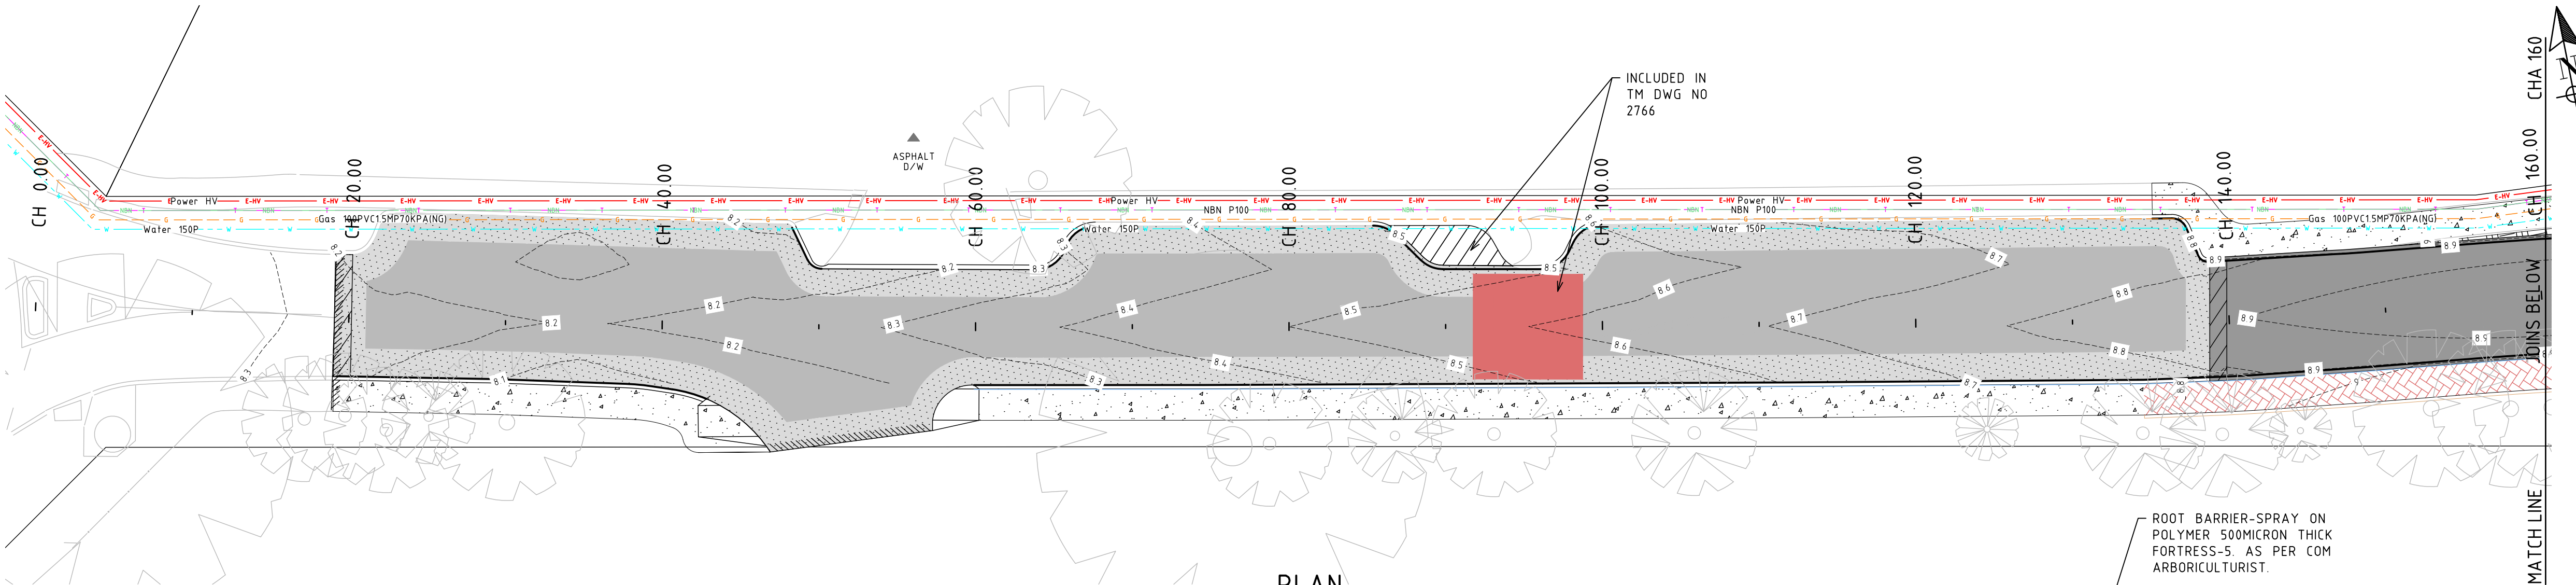


PLAN

SCALE 1:250

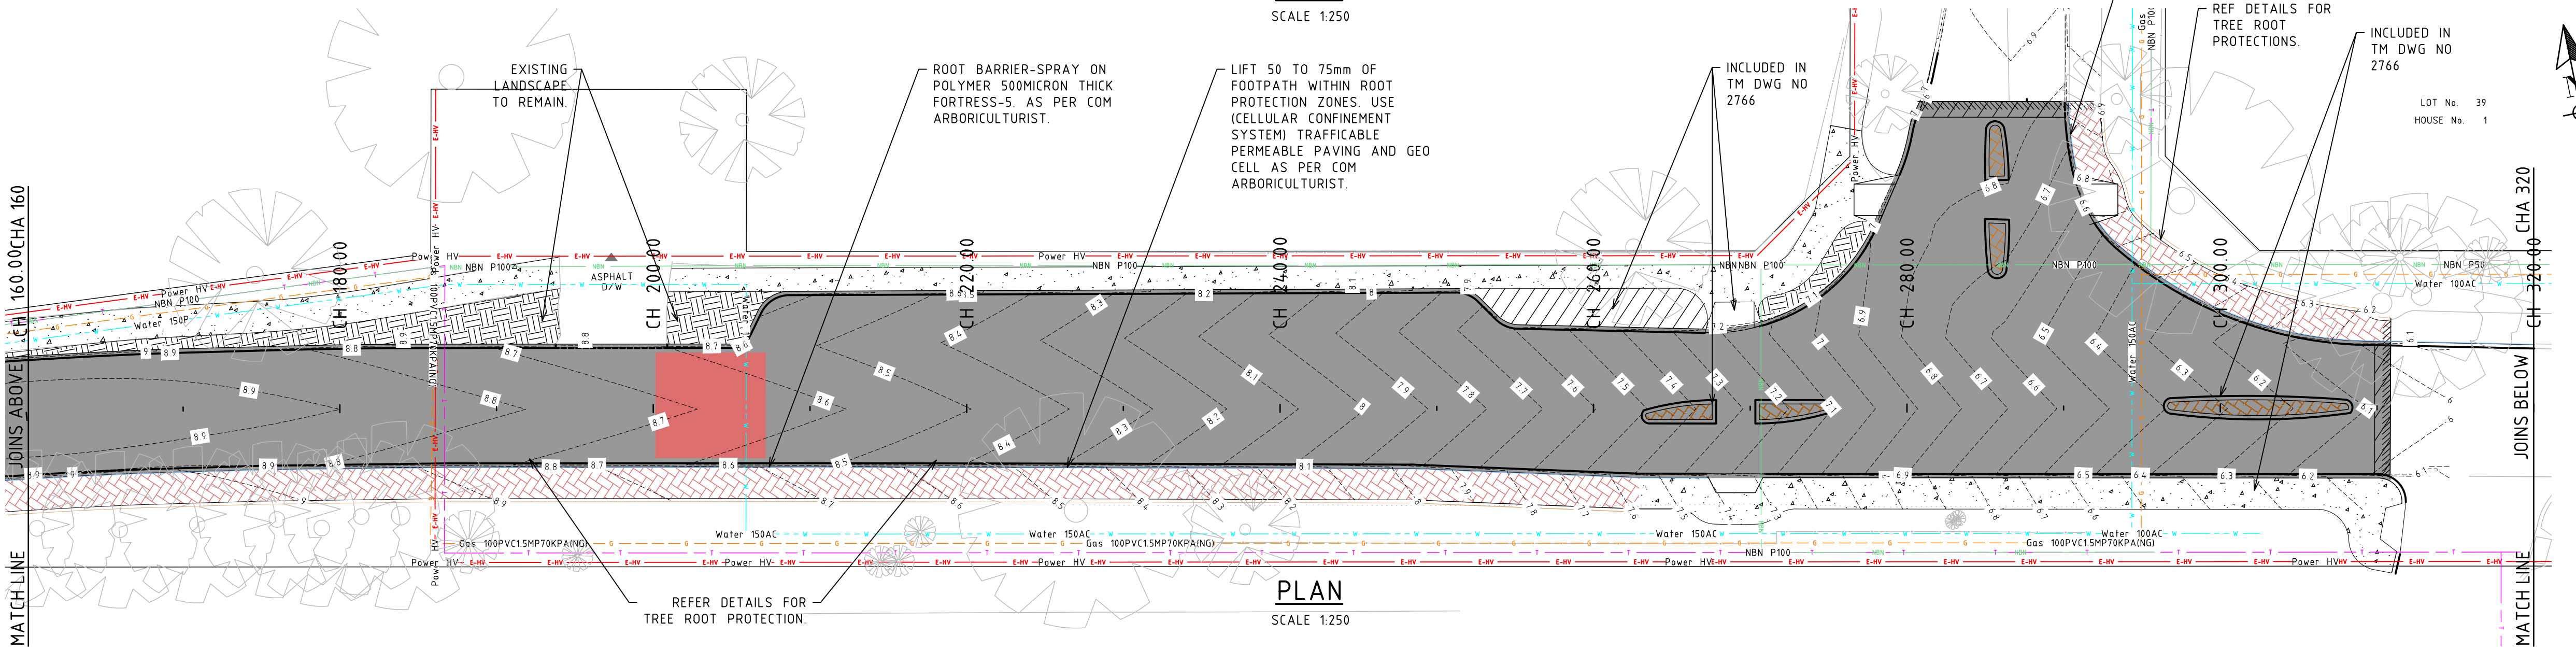


PLAN

SCALE 1:250

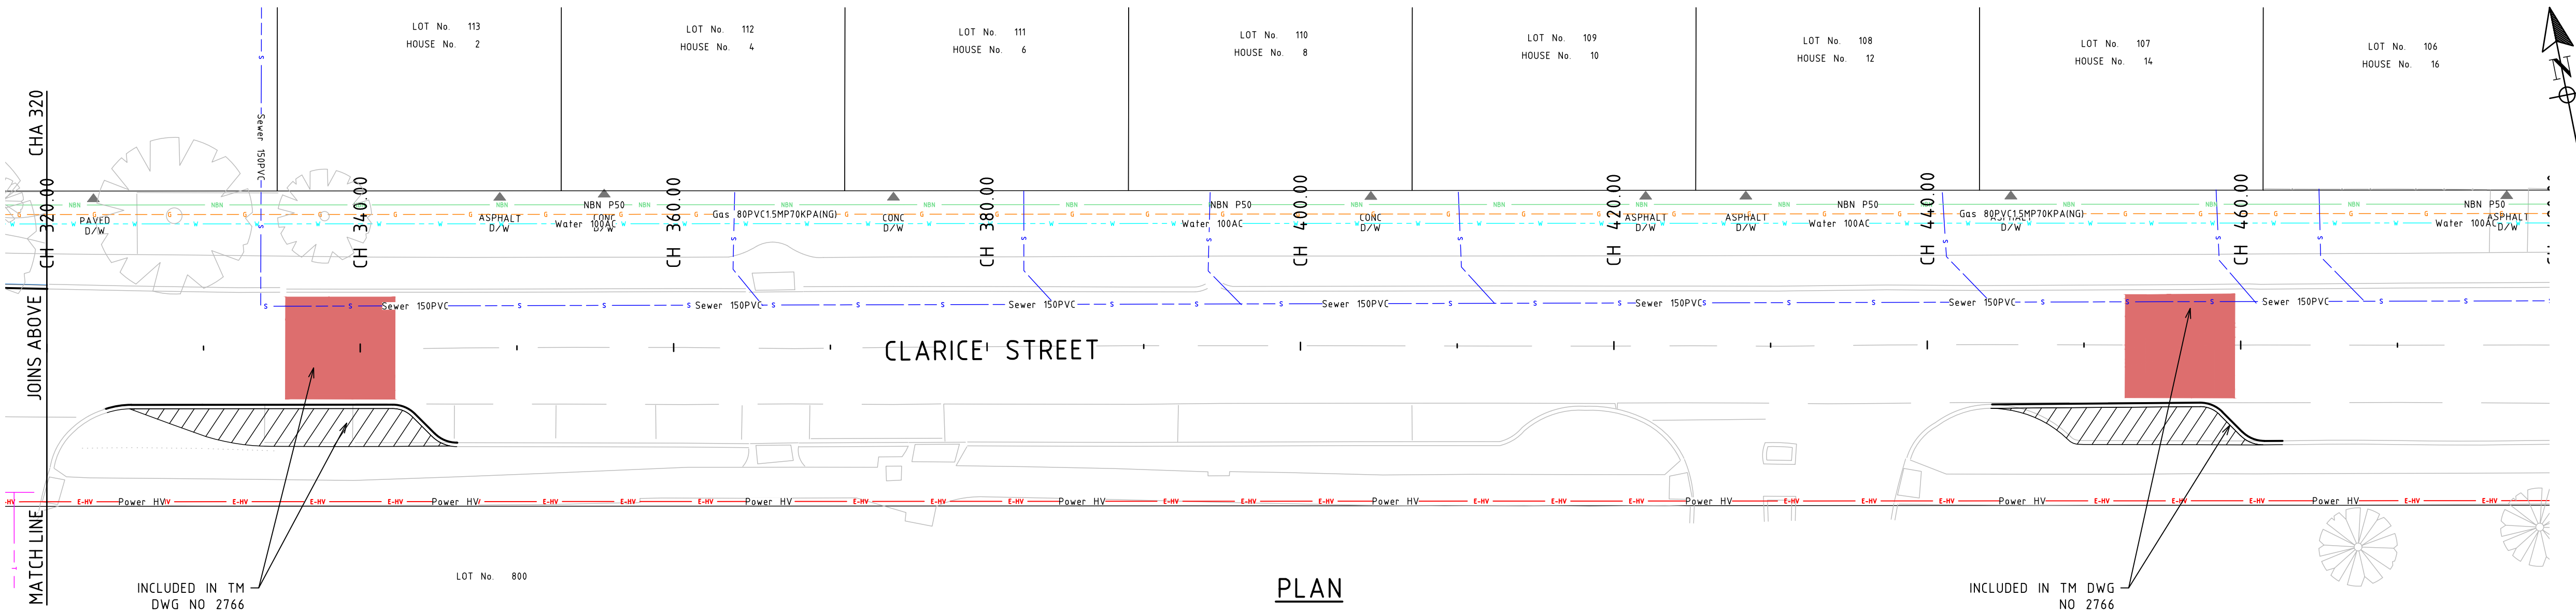

PLAN

SCALE 1:250

 

NO.	REVISION	APPR	DATE	NO.	REVISION	APPR	DATE
0	ISSUED FOR CONSTRUCTION		06 / 2025				
0	ISSUED FOR COSTING REVIEW		03 / 2025				
A	ISSUED FOR COMMENT AND COSTING		12 / 2024				

METADATA
HORIZONTAL DATUM : PCG 94
VERTICAL DATUM : AHD
FILE LOCATION :
U:\WS23-24\B - ROAD REHABILITATION\CLARICE ST\SHEET SETS\SS-PAVEMENT-2820.DWG

CITY OF MANDURAH
3 Peel Street PO Box 210
Mandurah WA 6210
T (08) 9550 3777
F (08) 9550 3888

SURVEYED	BY	DATE
DRAWN	COM	01/10/2024
DESIGNED/CHECK	C.Z	04/03/2025
DESIGN ENGINEER/VERIFIED	R.C	04/03/2025
APPROVED	M.S	12/06/2025
PROJECT ACCOUNT NUMBER	D.B	27/06/2025
CLIENT	100973	
	CITY OF MANDURAH	

CLARICE STREET, MANDURAH
ROAD REHABILITATION AND RESURFACING.
PAVEMENT
SHEET 06 OF 13

A1	DWG NO	PVT 2820	06	REVISION	0
----	--------	----------	----	----------	---

NOTES:

1. SERVICES LOCATIONS & DEPTHS ARE INDICATIVE ONLY. THE SITE AND SURROUNDINGS ARE TO BE INSPECTED AND ALL SERVICES PUBLIC AND PRIVATE, ABOVE AND BELOW GROUND ARE TO BE IDENTIFIED PRIOR TO COMMENCEMENT OF WORKS.
2. ALL REINSTATEMENT MATERIALS TO BE OF THE SAME TYPE PRIOR TO COMMENCEMENT OF WORKS
3. REFER TO COM STANDARDS BELOW FOR DRAINAGE ACTIVITIES
- TRENCHES TO BE BACKFILLED TO STD DR06
 - MANHOLE CONSTRUCTION TO STD DR01
 - GULLY CONSTRUCTION TO STD DR04
 - STORMTECH INFILL STONE TO STD DR23


REFER DWG NO TM-2766 FOR ALL TRAFFIC MANAGEMENT PLANS

LEGEND:

- EXISTING KERB REMAIN/REMOVE
- EXISTING FOOTPATH REMAIN/REMOVE
- EXISTING TREE
- ELECTRIC LIGHT POLE/POWER POLE/LIGHT POLE/STAY POLE
- CROSSOVER INDICATOR
- EXISTING SIGN
- EXISTING CONTOURS
- DESIGN CONTOURS
- SMK
- NEW SEMI-MOUNTABLE KERBING (TYPE 3)
- NEW MANHOLE/ GULLY PIT/ SEP/ COMBINATION GULLY/ GULLY TANK/STORM TECH
- NEW PAVEMENT CONSTRUCTION
- 160mm SUB-BASE QUARRIED LIMESTONE @ 95% MOD
- 140mm ROAD BASE @ 98% MOD
- 7mm CHIP SEAL OF EMULSION OR C170 BITUMEN
- 30mm CRMB 10mm TO MRWA517 WEARING COURSE.
- 65mm RED BRICK PAVING LAID IN HERRINGBONE STYLE - FINISHED WITH PAVE-LOK JOINTING SAND IN ISLAND
- INSTALL 100mm FOOTPATH - REFER TO COM STANDARD DWG FP04 FOR CONCRETE SPECIFICATIONS.
- REMOVE PARKING AREA
- EXTENT OF WORKS
- 120mm NEW LINEMARKING FOR PARKING BAYS
- NEW PAVEMENT TIE IN
- PROFILE EXISTING ROAD SURFACE
- APPLY COURSE 7mm CHIP SEAL OF EMULSION OR C170 BITUMEN
- 30mm CRMB 10mm TO MRWA517 WEARING COURSE.
- TPZ FOR EXISTING TREES
- NATURAL EARTH/LANDSCAPE


SERVICES:

- COMMUNICATION CABLE
- DATA PILOT CABLE
- DRAINAGE
- ELECTRICITY - HIGH VOLTAGE
- ELECTRICITY - LOW VOLTAGE
- ELECTRICITY - OVERHEAD POWER
- GAS
- GAS - HIGH PRESSURE
- NBN
- LBNCo
- RETIC
- SEWERAGE
- SEWERAGE - PRESSURE MAIN
- TELSTRA
- TELSTRA - OPTIC FIBRE
- WATER
- WATER - MAIN

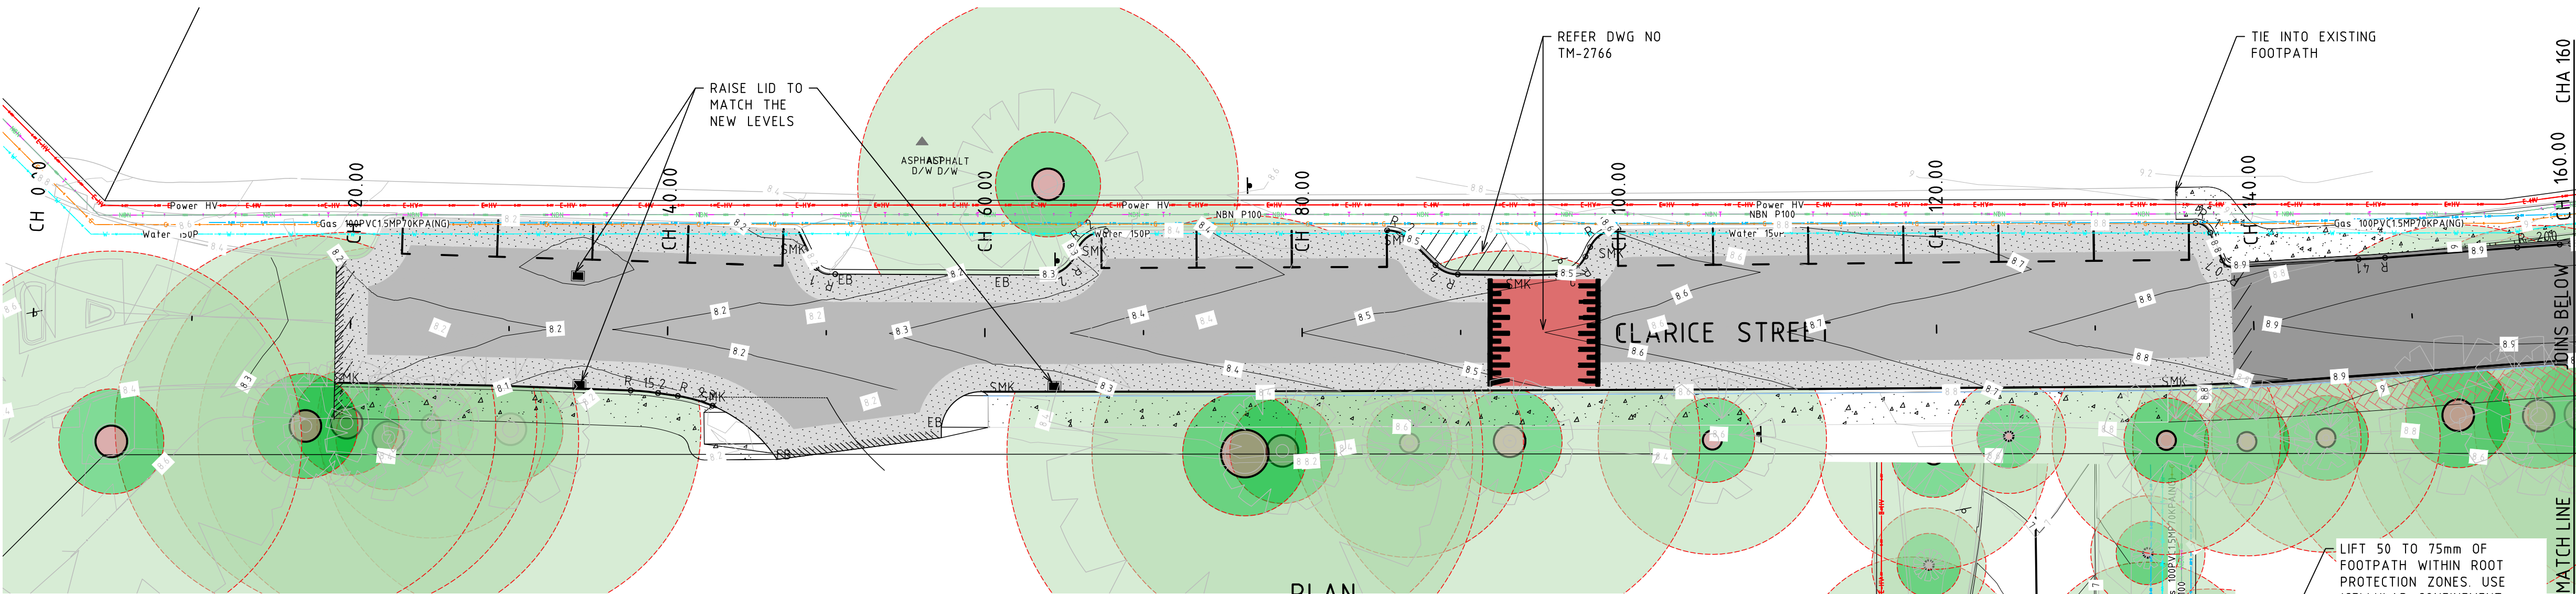


PLAN

SCALE 1:250

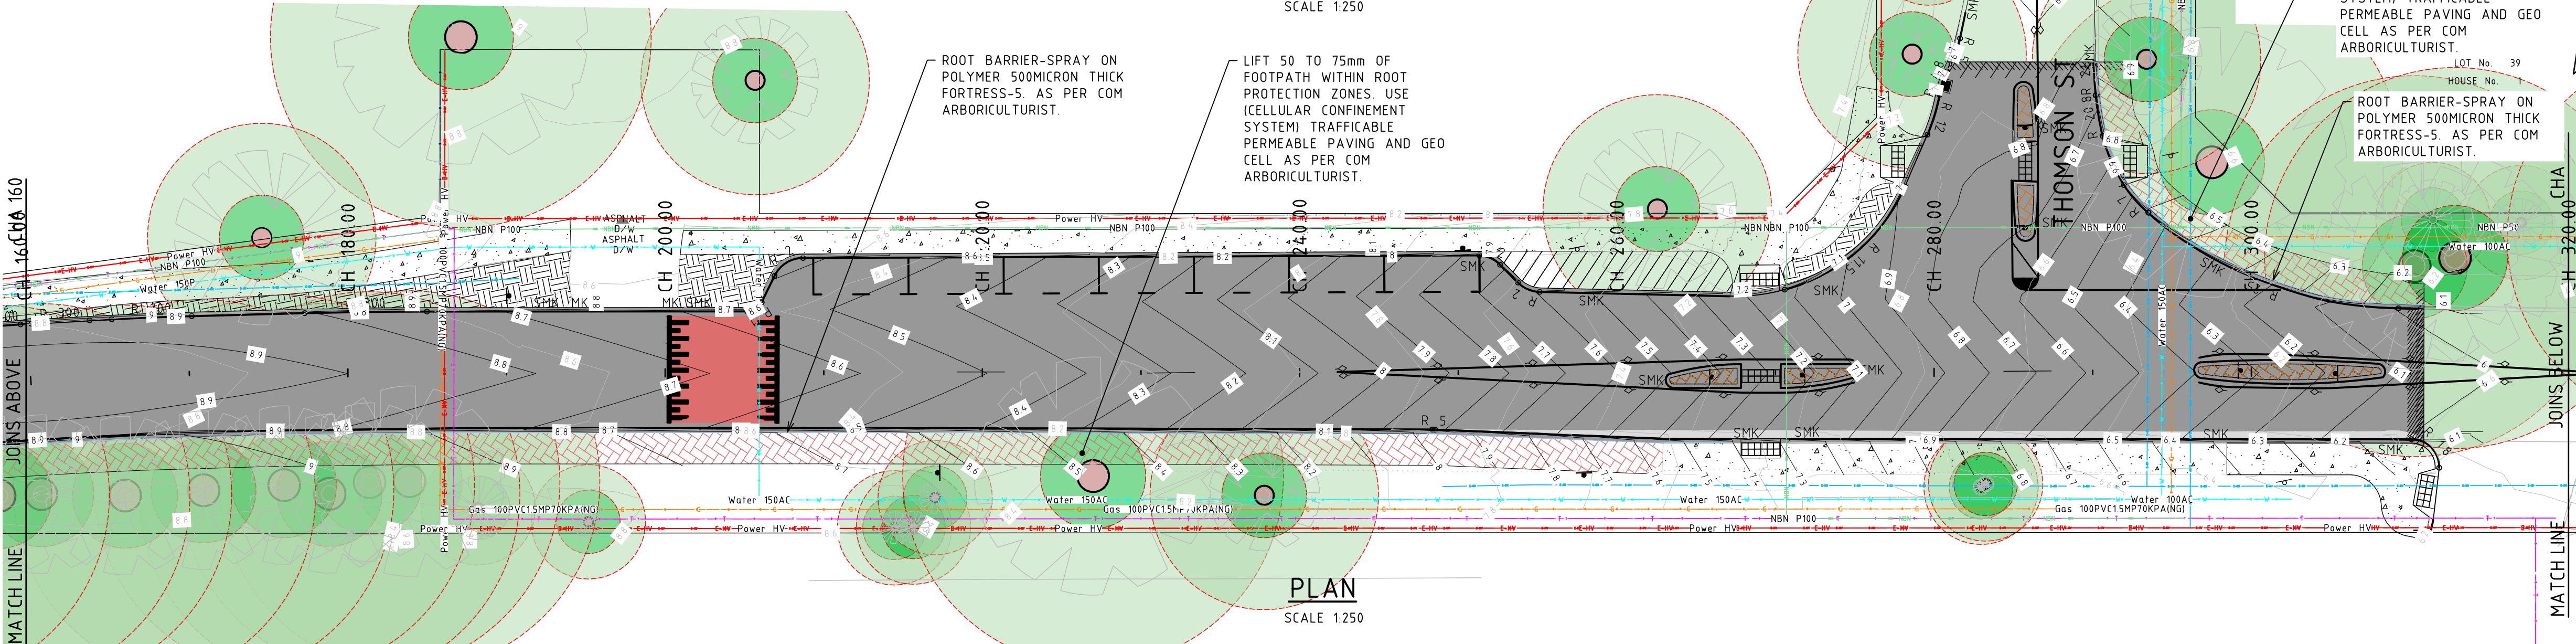


PLAN

SCALE 1:250

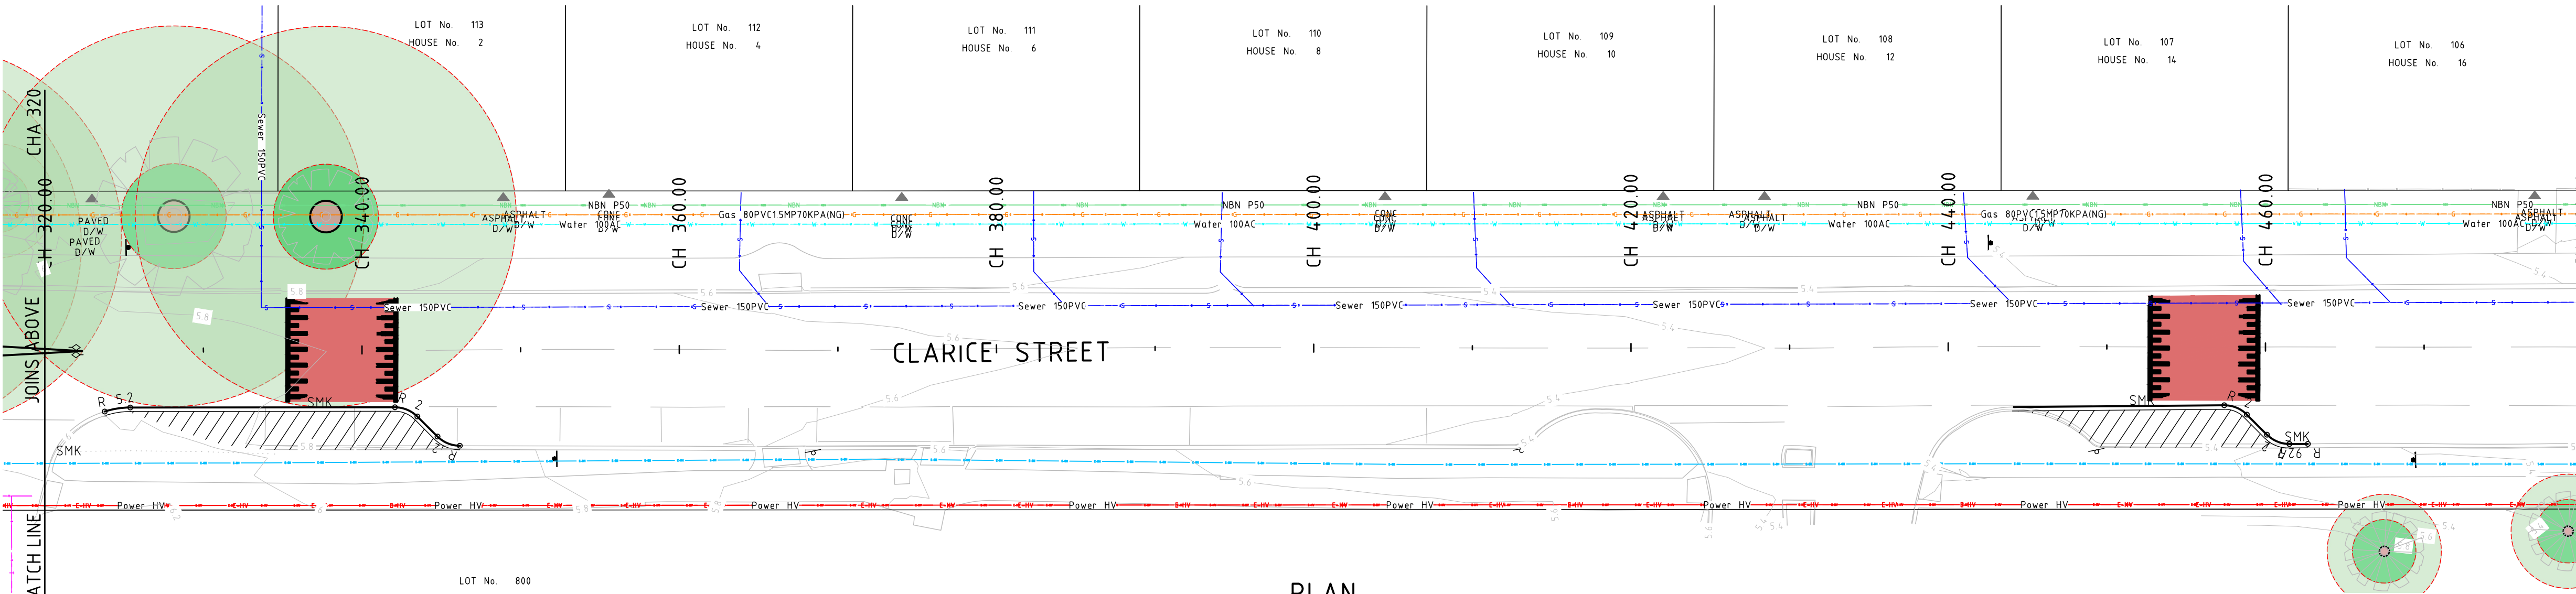

PLAN

SCALE 1:250

 

METADATA

HORIZONTAL DATUM : PCG 94

VERTICAL DATUM : AHD

FILE LOCATION :

U:\SW23-24\B - ROAD REHABILITATION\CLARICE ST\3SHEET SETS\SS-LAYOUT-2820.DWG



3 Peel Street PO Box 210
Mandurah WA 6210
T (08) 9550 3777
F (08) 9550 3888

SURVEYED
DRAWN
DESIGNED/CHECK
DESIGN ENGINEER/VERIFIED
APPROVED
PROJECT ACCOUNT NUMBER
CLIENT

BY
COM
C.Z
R.C
M.S
D.B
100973
CITY OF MANDURAH

DATE
01/10/2024
04/03/2025
04/03/2025
12/06/2025
27/06/2025

CLARICE STREET, MANDURAH
ROAD REHABILITATION AND RESURFACING.
LAYOUT
SHEET 07 OF 13

A1 DWG NO LAY 2820

07

REVISION 0



NOTES:

- SERVICES LOCATIONS & DEPTHS ARE INDICATIVE ONLY. THE SITE AND SURROUNDINGS ARE TO BE INSPECTED AND ALL SERVICES PUBLIC AND PRIVATE, ABOVE AND BELOW GROUND ARE TO BE IDENTIFIED PRIOR TO COMMENCEMENT OF WORKS.
- ALL REINSTATEMENT MATERIALS TO BE OF THE SAME TYPE PRIOR TO COMMENCEMENT OF WORKS

FOR ALL OTHER LINE MARKING AND SIGNAGE DETAILS REFER DWG NO TM-2766

LEGEND:


OLP	OLP	OLP	OLP	OLP	ELECTRIC LIGHT POLE/POWER POLE/LIGHT POLE/STAY POLE
▼					CROSSOVER INDICATOR
—					EXISTING SIGN
—					NEW SIGN
MK	—	—	—	—	NEW MOUNTABLE KERBING
	—	—	—	—	NEW FOOTPATH
	—	—	—	—	120mm NEW PARKING BAY LINEMARKING
	◇	◇	◇	◇	BI-DIRECTIONAL RRPMS
	◇	◇	◇	◇	UNI-DIRECTIONAL RRPMS
	■	■	■	■	INSTALL TACTILES
	—	—	—	—	600mm GIVE WAY LINE MARKING

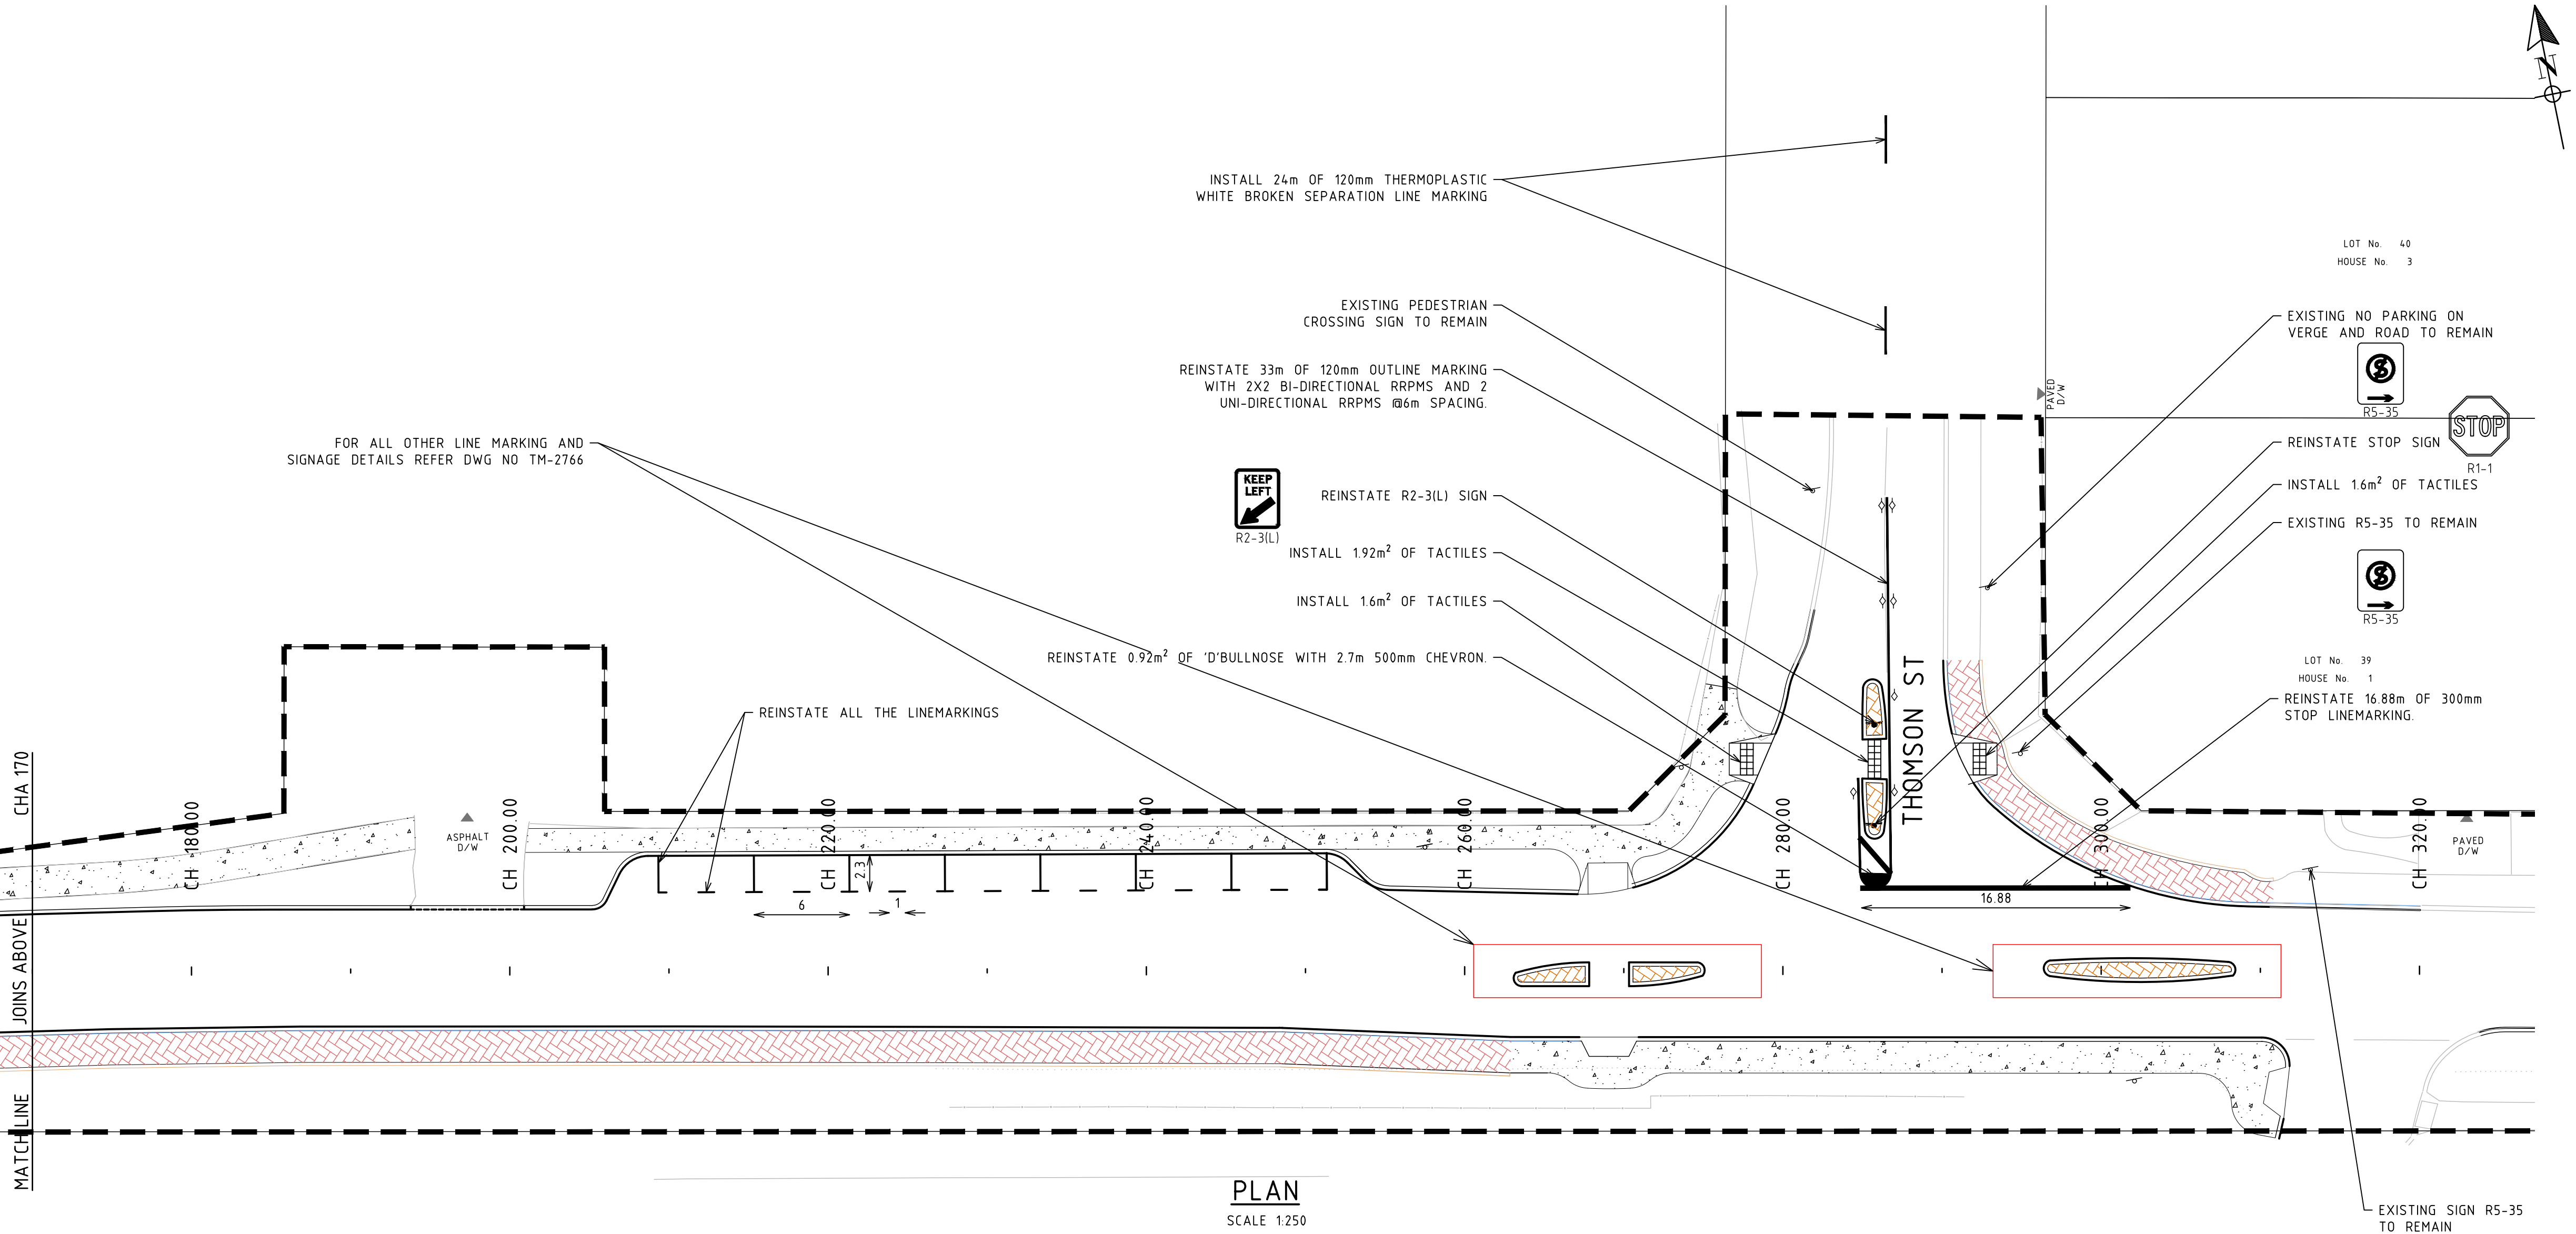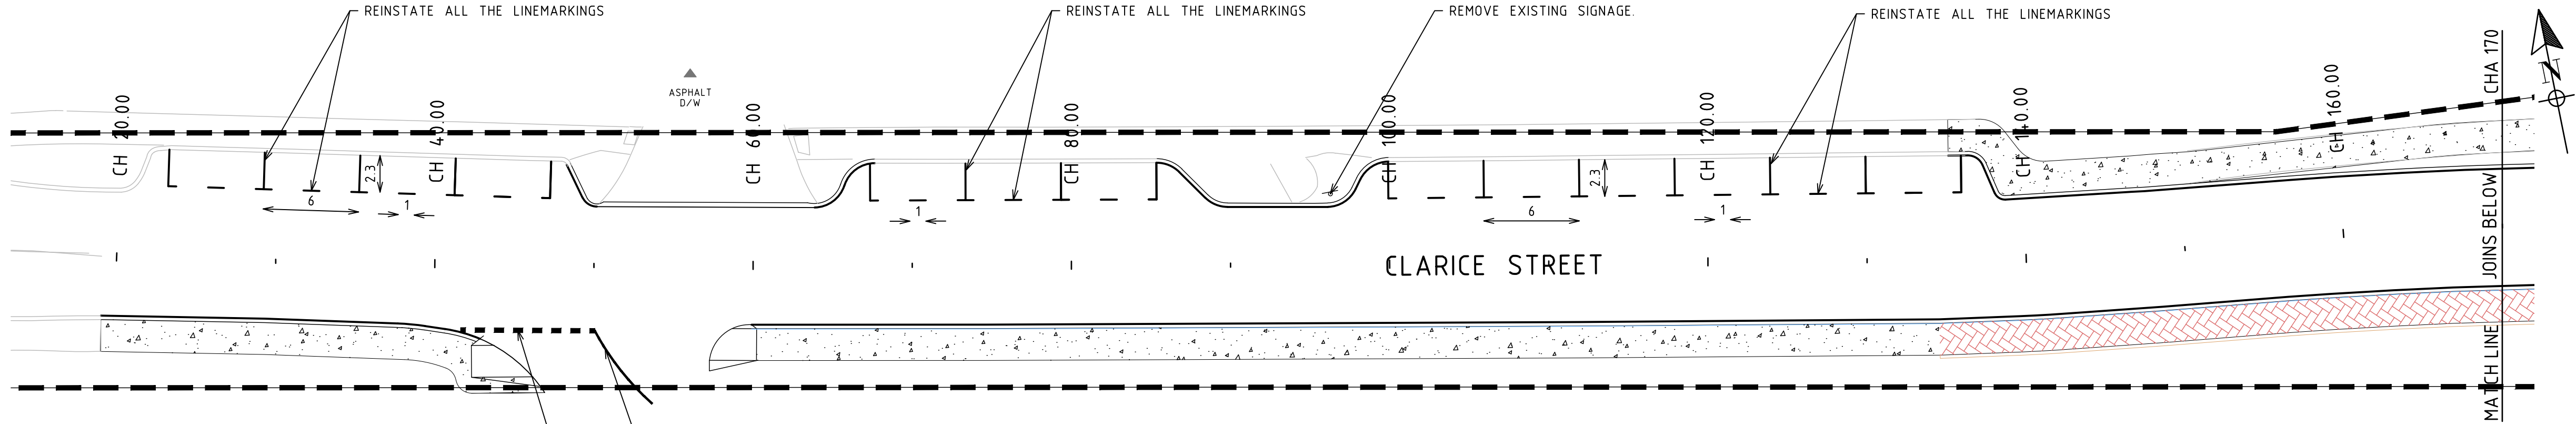

				METADATA				CITY OF MANDURAH				CLARICE STREET, MANDURAH ROAD REHABILITATION AND RESURFACING. LINEMARKING & SIGNAGE			
HORIZONTAL DATUM : PCG 94 VERTICAL DATUM : AHD FILE LOCATION :				U:\WS23-24\8 - ROAD REHABILITATION\CLARICE ST\SHEET SETS\SS-LINEMARKING & SIGNAGE-2820.DWG				3 Peel Street PO Box 210 Mandurah WA 6210 T (08) 9550 3777 F (08) 9550 3888				BY COM 01/10/2024 C.Z 04/03/2025 R.C 04/03/2025 M.S 12/06/2025 D.B 27/06/2025			
0 ISSUED FOR CONSTRUCTION				06 2025				PROJECT ACCOUNT NUMBER 100973				SHEET 08 OF 13			
0 ISSUED FOR COSTING REVIEW				03 / 2025				CLIENT CITY OF MANDURAH				A1 DWG NO. LMK 2820			
A ISSUED FOR COMMENT AND COSTING				12 / 2024				REVISION 0				08			
NO REVISION				APPR DATE NO											
AMENDMENTS															



Crest Ch 150.906 RL 8.972

 METADATA

**CITY OF
MANDURAH**

SURVEYED

CLARICE STREET, MANDURAH

ROAD REHABILITATION AND RESURFACING.


LONG SECTION (01 OF 02)

SHEET 09 OF 13


A1	DWG NO. LGS 2820
----	------------------

09

VISION
0

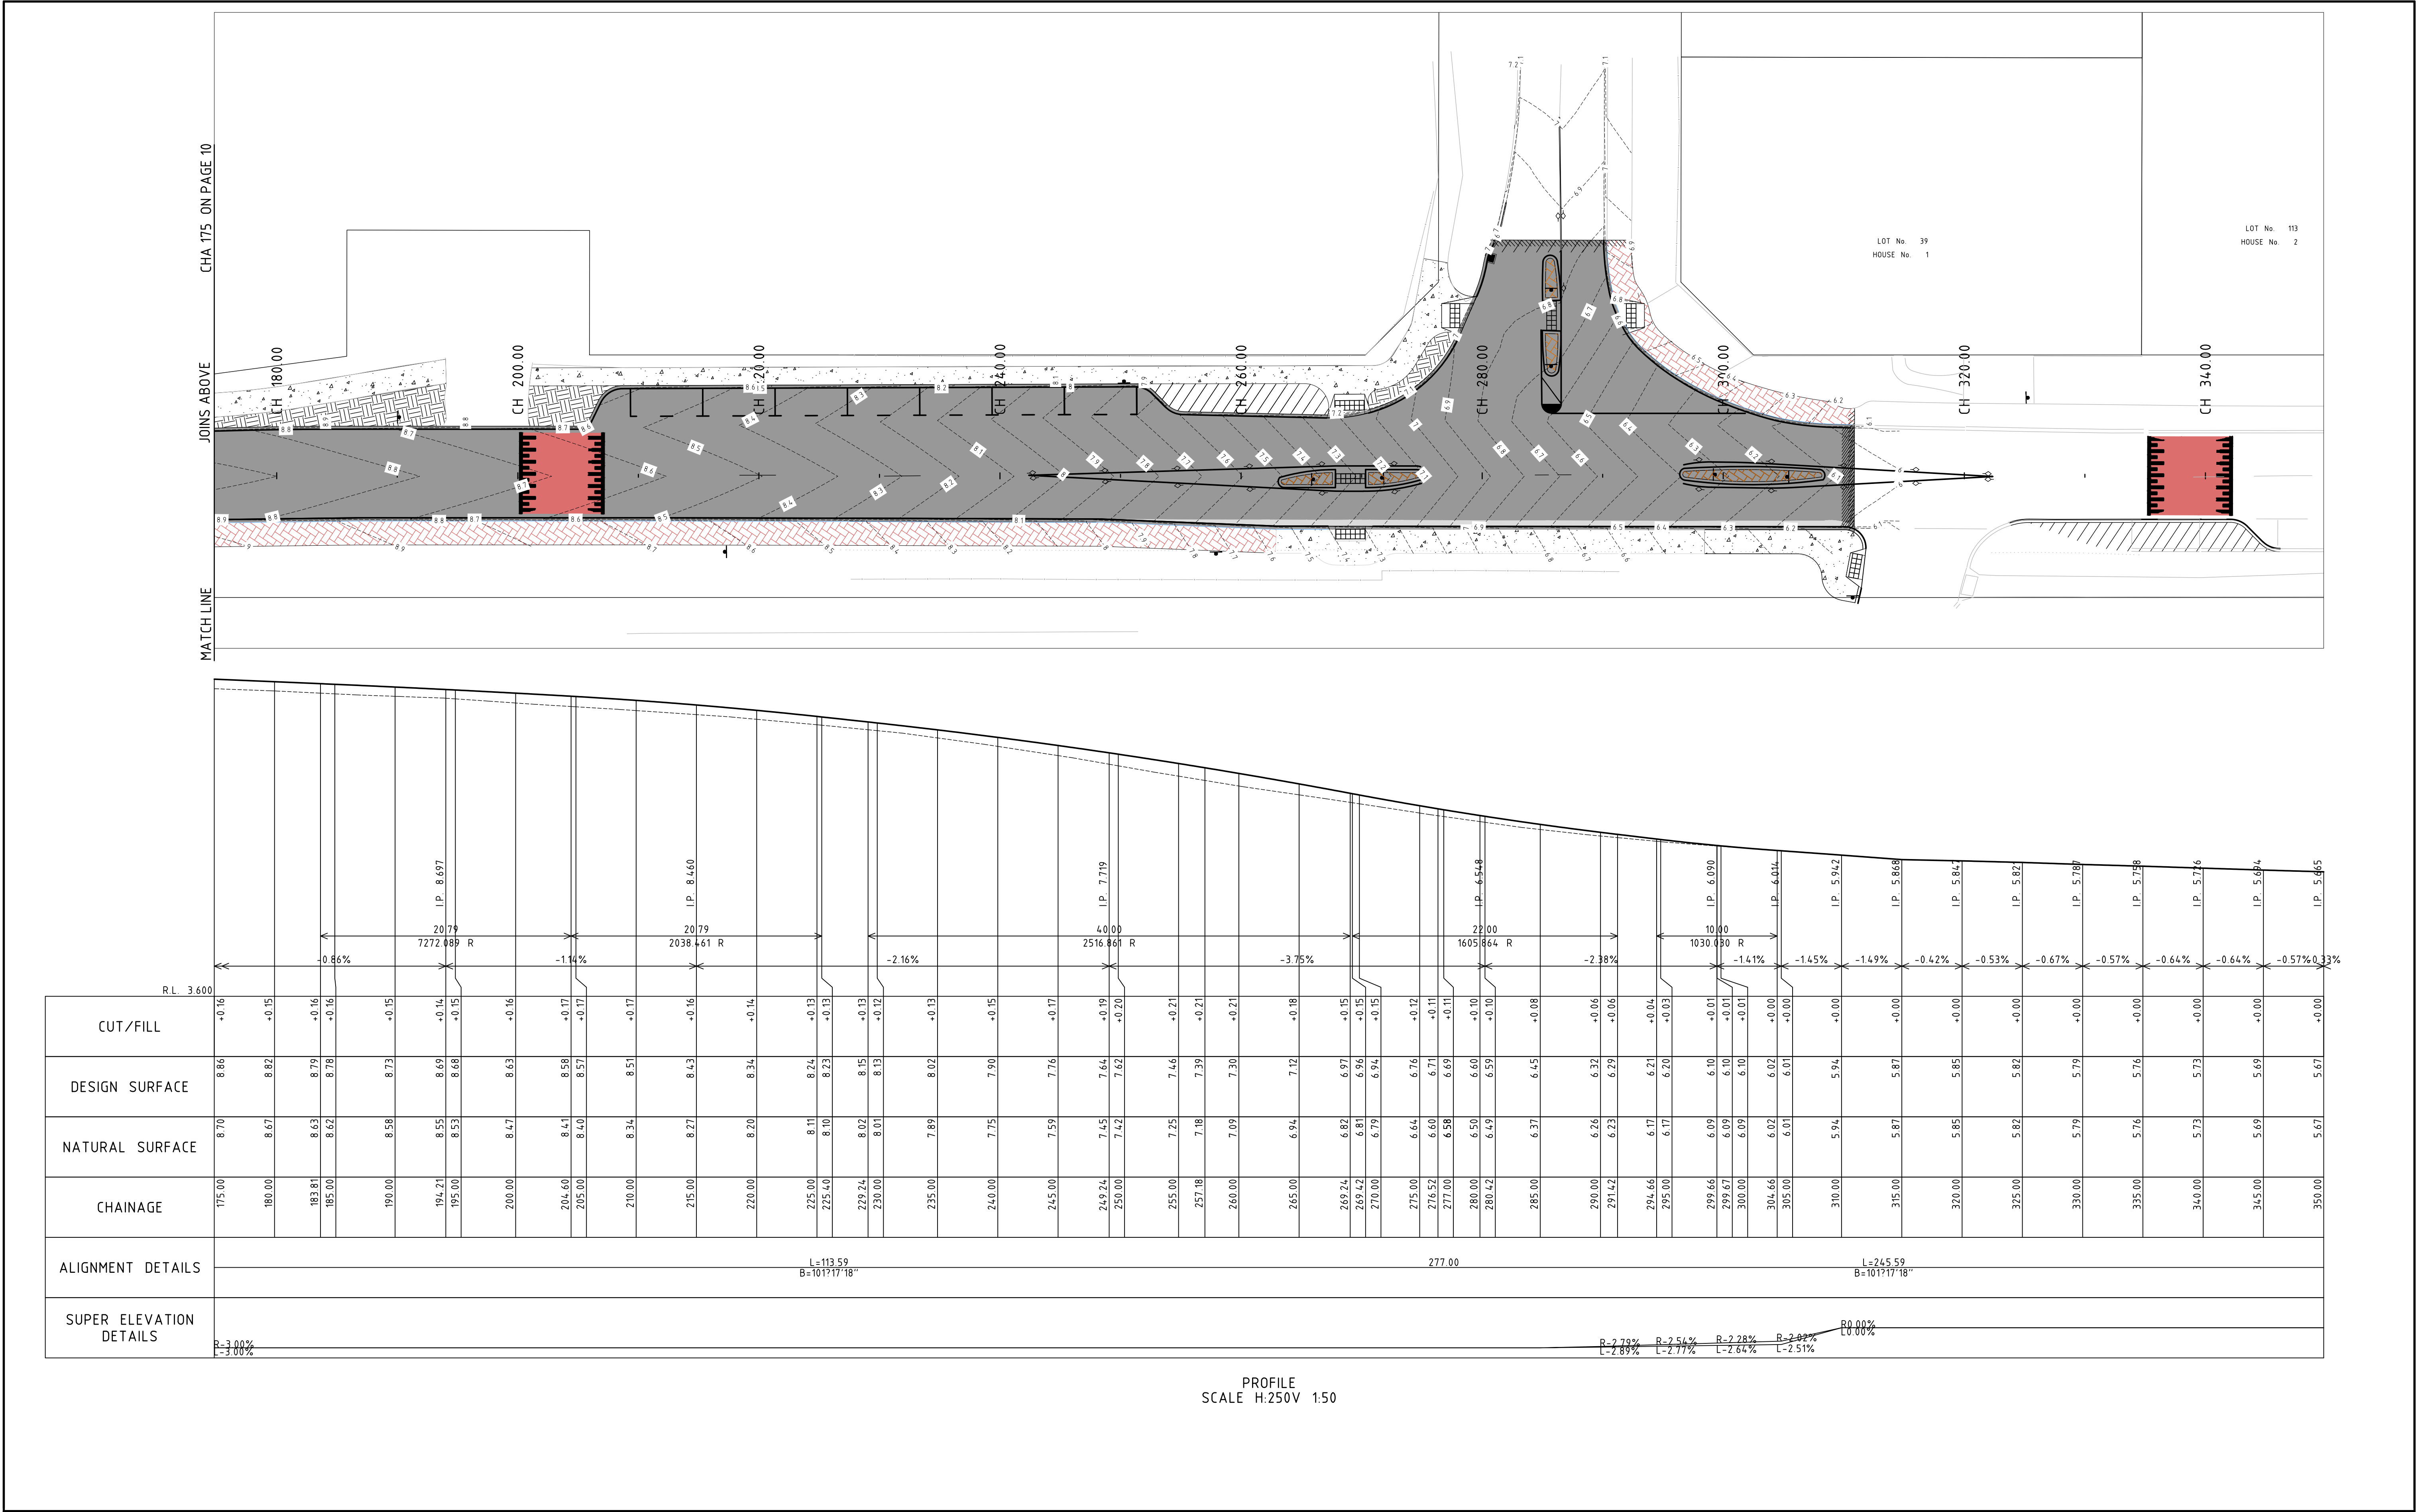


02.55.07.51012.515m SCALE 1:250 AT A1 SIZE				00.51.01.52.02.53.0m SCALE 1:50 AT A1 SIZE				METADATA				CITY OF MANDURAH 3 Peel Street PO Box 210 Mandurah WA 6210 T (08) 9550 3777 F (08) 9550 3888		SURVEYED DRAWN DESIGNED/CHECK DESIGN ENGINEER/VERIFIED APPROVED PROJECT ACCOUNT NUMBER CLIENT		BY COM C.Z R.C M.S D.B 100973 CITY OF MANDURAH		DATE 01/10/2024 04/03/2025 04/03/2025 12/06/2025 27/06/2025		CLARICE STREET, MANDURAH ROAD REHABILITATION AND RESURFACING. LONG SECTION (02 OF 02) SHEET 10 OF 13				A1		DWG NO. LGS 2820		10		REVISION 0	
0 ISSUED FOR CONSTRUCTION 0 ISSUED FOR COSTING REVIEW A ISSUED FOR COMMENT AND COSTING				06 / 2025 03 / 2025 12 / 2024								HORIZONTAL DATUM : PCG 94 VERTICAL DATUM : AHD FILE LOCATION : U:\WS23-24\8 - ROAD REHABILITATION\CLARICE ST\SYNSHEET SETS\SS-LONGSECTIONS-2820.DWG																			
NO				REVISION				APPR				DATE				NO				REVISION				APPR				DATE			
AMENDMENTS																															

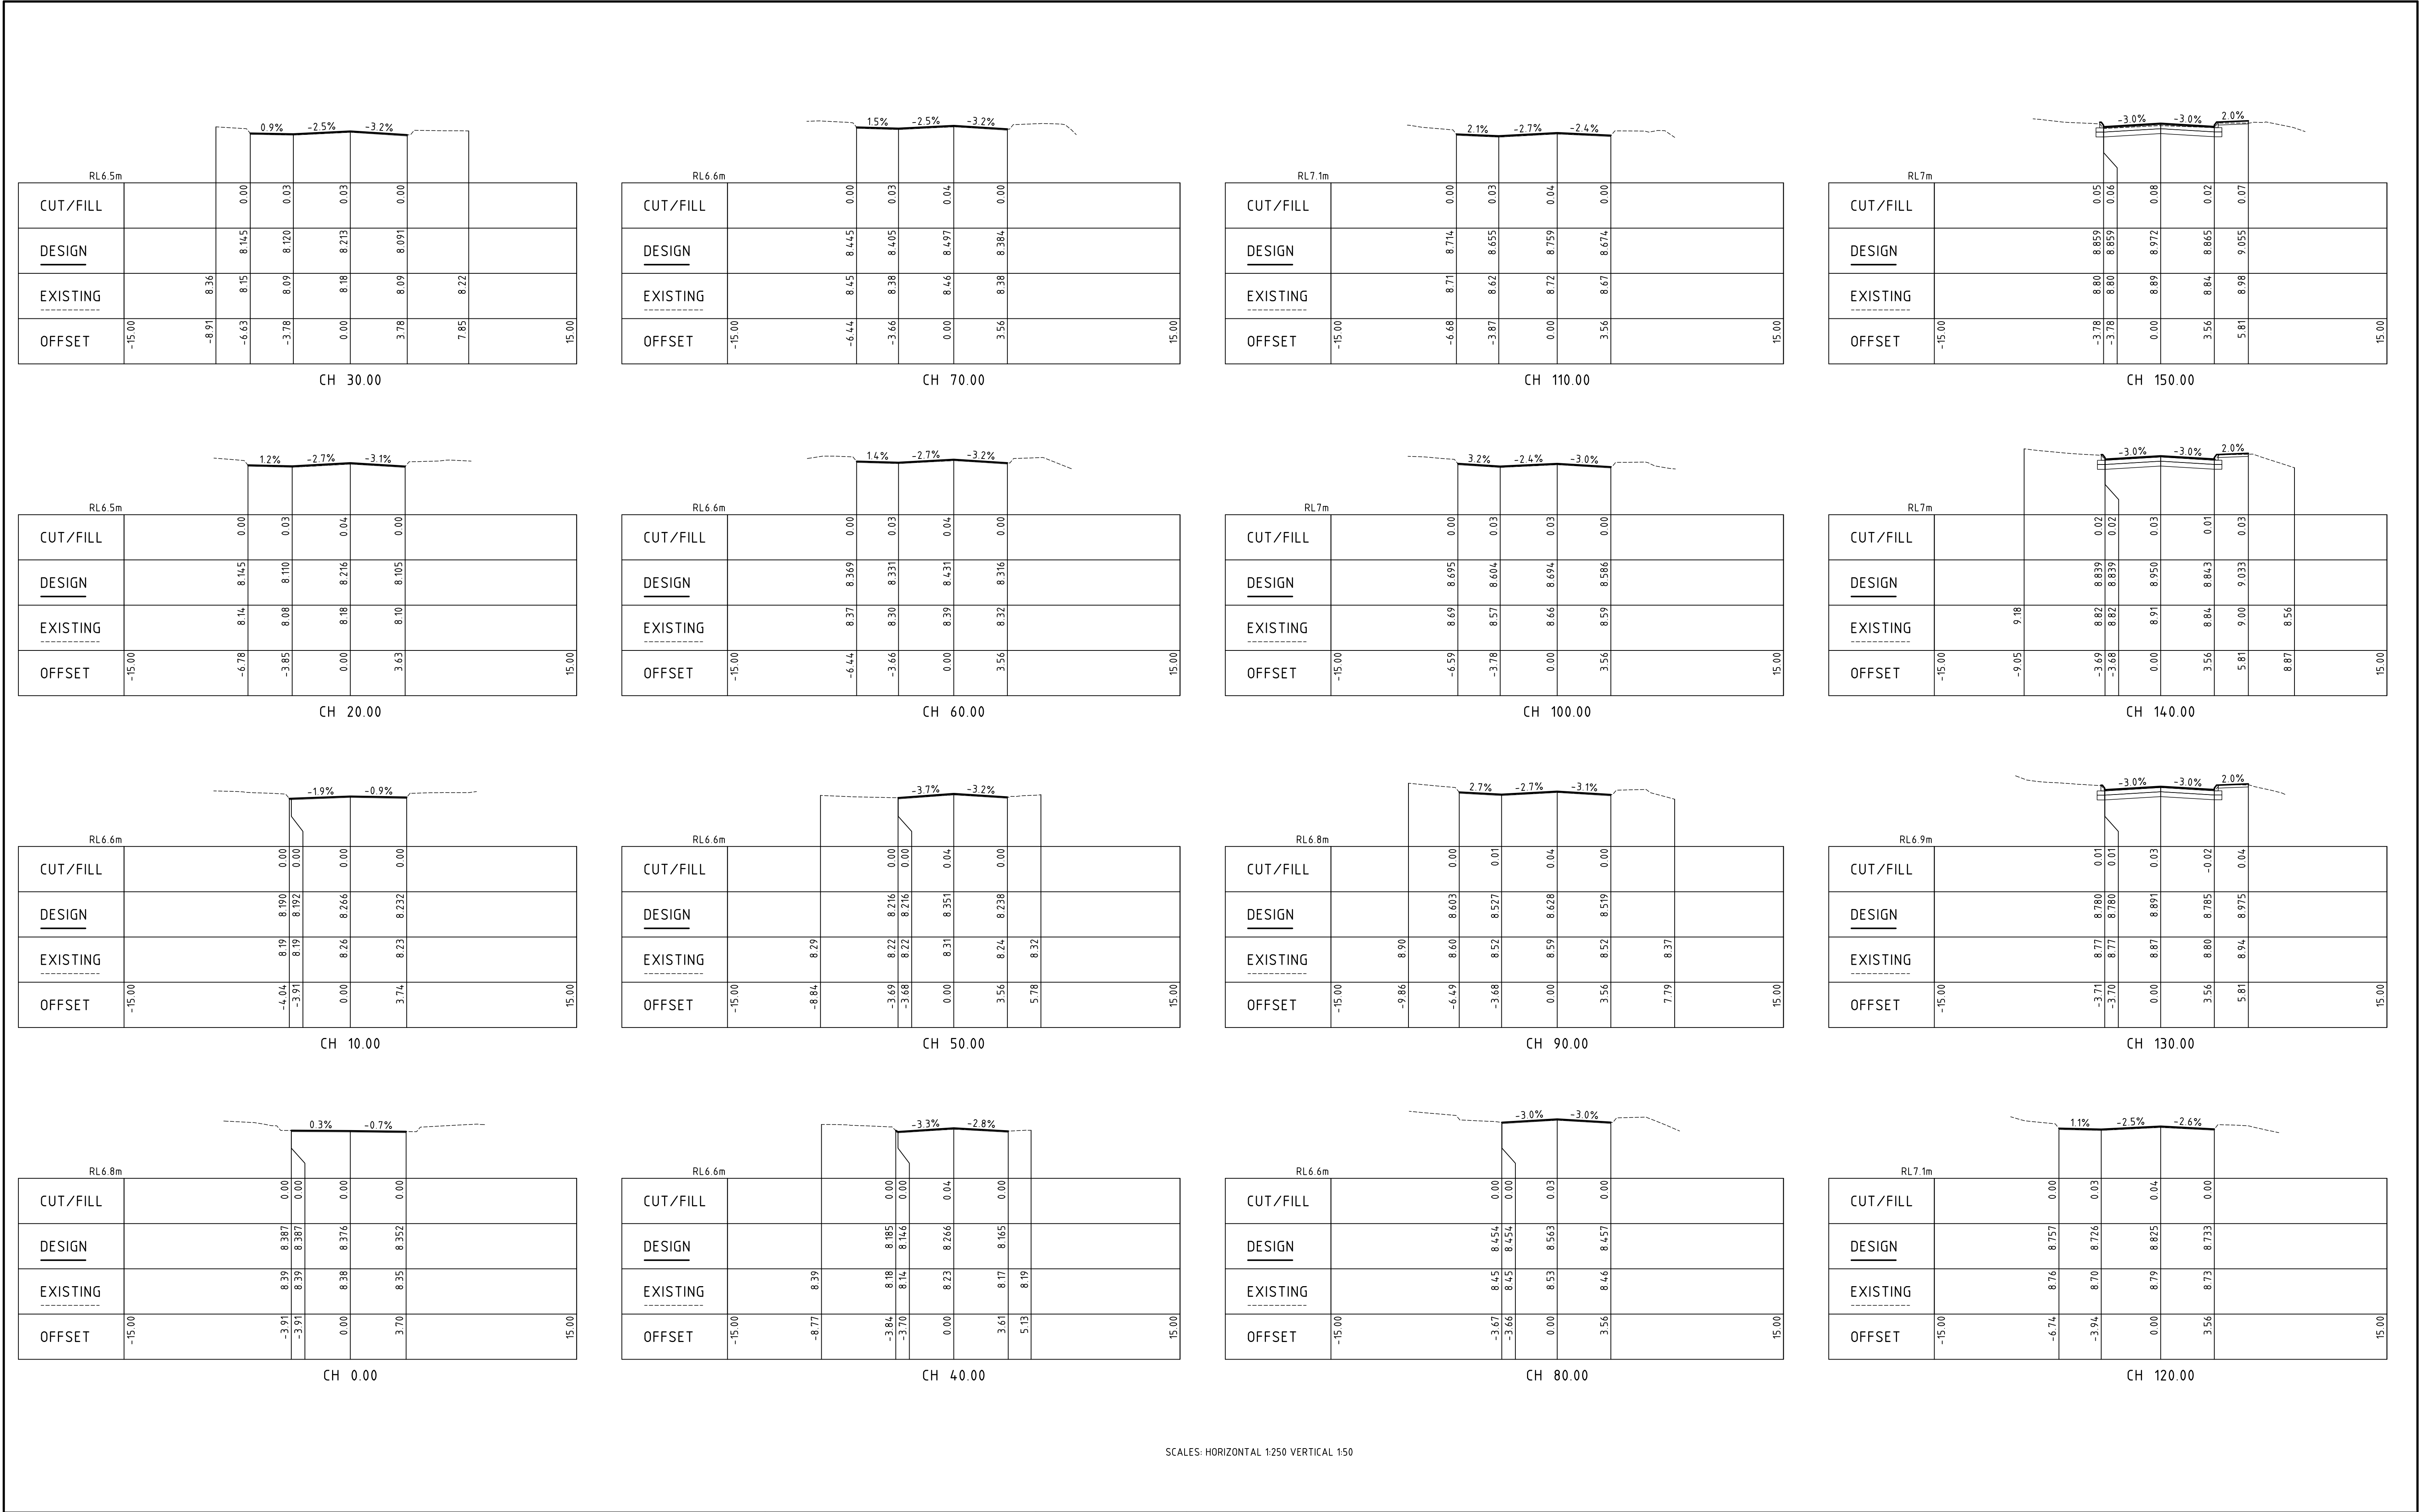


SCALES: HORIZONTAL 1:250 VERTICAL 1:50

02.55.07.510.12.515 SCALE 1:250 AT A1 SIZE 00.51.01.52.02.53.0 SCALE 1:50 AT A1 SIZE		METADATA		CITY OF MANDURAH		SURVEYED DRAWN DESIGNED/CHECK DESIGN ENGINEER/VERIFIED APPROVED PROJECT ACCOUNT NUMBER CLIENT		BY COM C.Z R.C M.S D.B 100973 CITY OF MANDURAH	DATE 01/10/2024 04/03/2025 04/03/2025 12/06/2025 27/06/2025	CLARICE STREET, MANDURAH ROAD REHABILITATION AND RESURFACING. CROSS-SECTION(01 OF 02) SHEET 11 OF 13		A1	DWG NO. CRS 2820	11	REVISION 0
0 ISSUED FOR CONSTRUCTION		06 2025													
0 ISSUED FOR COSTING REVIEW		03 / 2025													
A ISSUED FOR COMMENT AND COSTING		12 / 2024													
NO REVISION		APPR DATE NO		REVISION		APPR DATE									
AMENDMENTS															

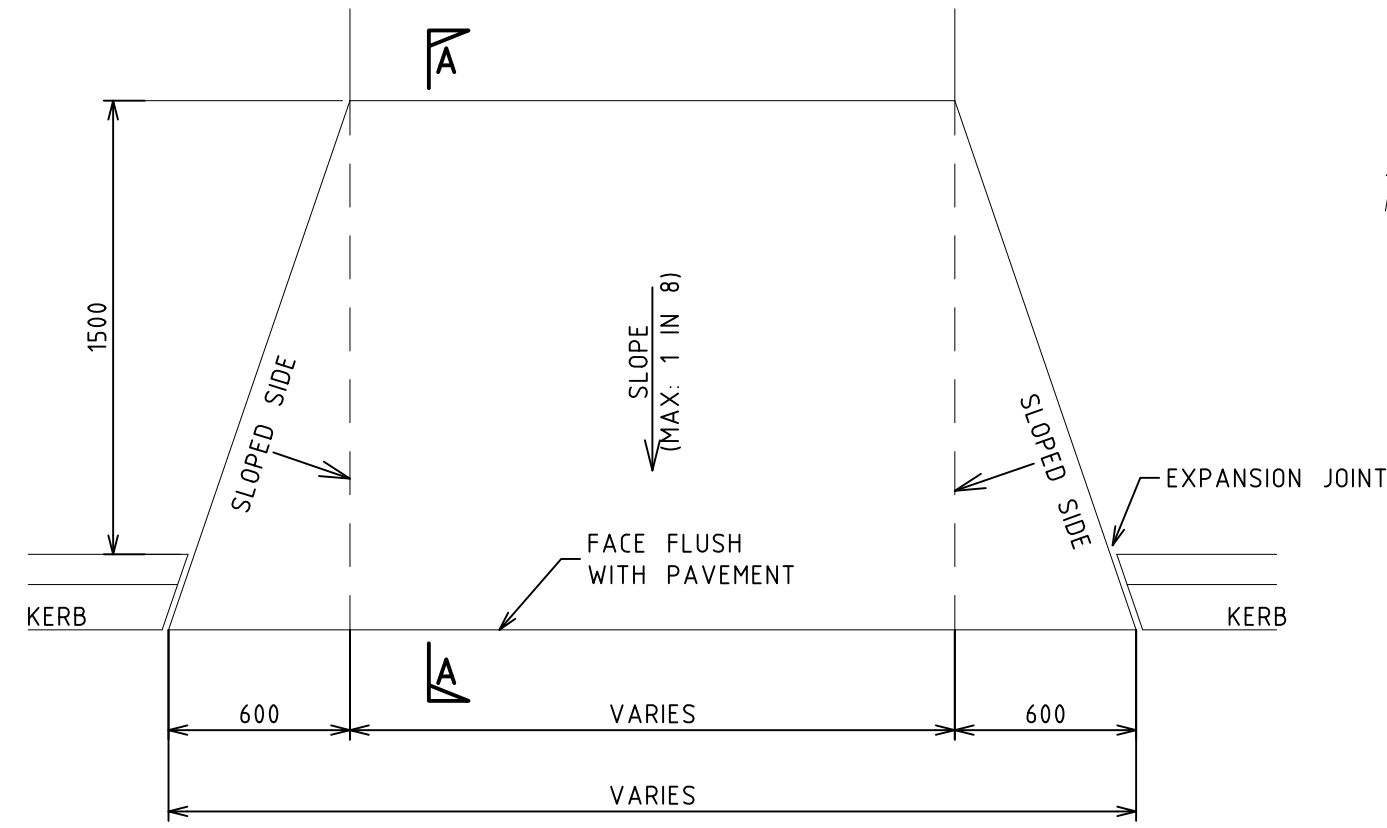

PLAN

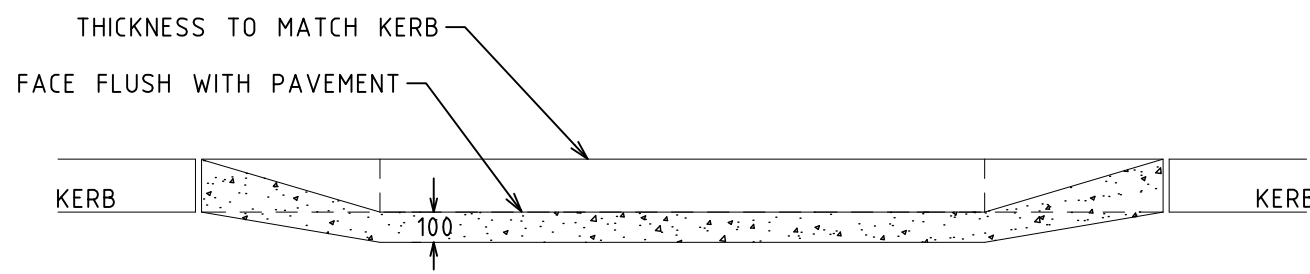

FRONT ELEVATION


SHARED PATH JOINTING DETAILS (STD FP02/A)

SCALE N.T.S

SECTION A-A


NOTES:

1. CONCRETE SHALL BE 32 MPa COMPRESSIVE STRENGTH AT 28 DAYS FROM AN APPROVED PRE-MIX BATCH PLANT. MAXIMUM AGGREGATE SIZE 20mm AND MAXIMUM SLUMP OF 80mm.
2. EXPANSION JOINTS ARE TO BE 12mm CANITE BACKING MATERIAL SEALED WITH BUTYL MASTIC COMPOUND FILLER OR EQUIVALENT.
3. SURFACE TO BE BROOM FINISH, NON SLIP, WITH A SMOOTH EDGE APPROXIMATELY 75 mm WIDE AT EDGES AND JOINTS.
4. EDGE OF RAMP SHALL BE FLUSH WITH PAVEMENT.
5. A MINIMUM 500mm OF KERB SHALL BE PROVIDED BETWEEN ADJACENT RAMP. WHERE THIS CANNOT BE ACHIEVED A SINGLE RAMP SHALL BE PROVIDED.
6. WHERE NOMINATED TACTILE SURFACE INDICATORS AND PEDESTRIAN RAILS TO BE INSTALLED IN ACCORDANCE WITH AUSTRALIAN STANDARD AS 1428.4.
7. RAMP TO BE SLIP RESISTANT AND OF CONTRASTING COLOUR TO ADJACENT ROAD.
8. CONSIDERATION TO BE GIVEN TO INSTALLATION OF TOSIS AS PER AS 1428.4.
9. RAMP IS TO FINISH FLUSH WITH PAVEMENT.
10. ALL DIMENSIONS IN MILLIMETERS.
11. FOR HANDRAILS DETAILS REFER TO STD FP07.
12. PRAM RAMP TO BE INSTALLED SUCH THAT THE LINE OF TRAVEL MATCHES AN OPPOSING PEDESTRIAN FACILITY.
13. FOOTPATH WIDTHS TO BE IN ACCORDANCE WITH FP04.
14. DEPTH OF FOOTPATH TO BE IN ACCORDANCE WITH FP04.

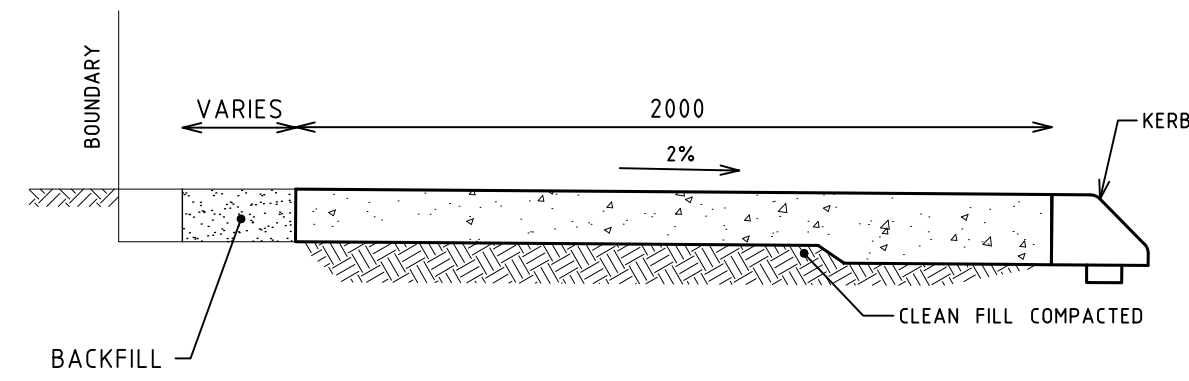


FOOTPATH ALIGNMENT TYPE 2

SCALE 1:20

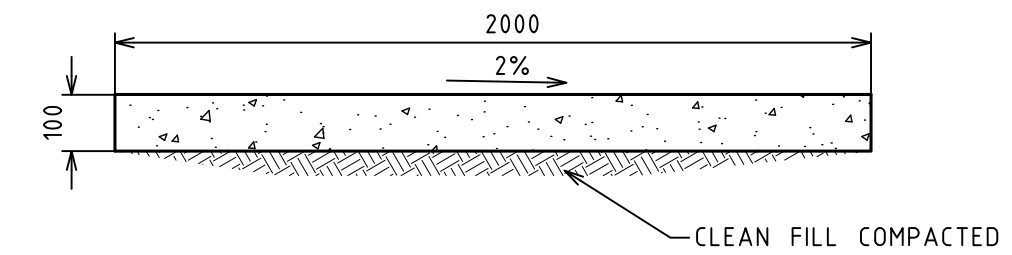


TYPICAL SECTION CONCRETE PATH - TYPE A

SCALE 1:20

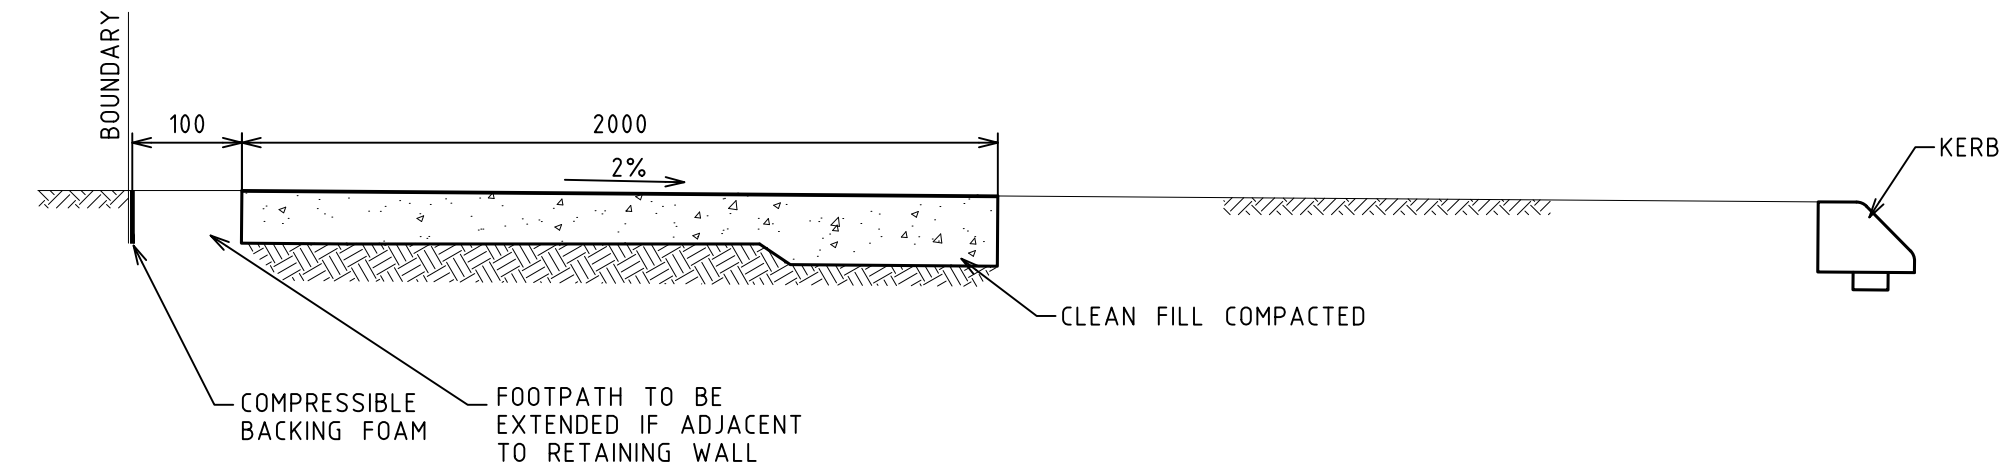

TYPE 1 ALIGNMENT (PREFERRED)


SCALE 1:20

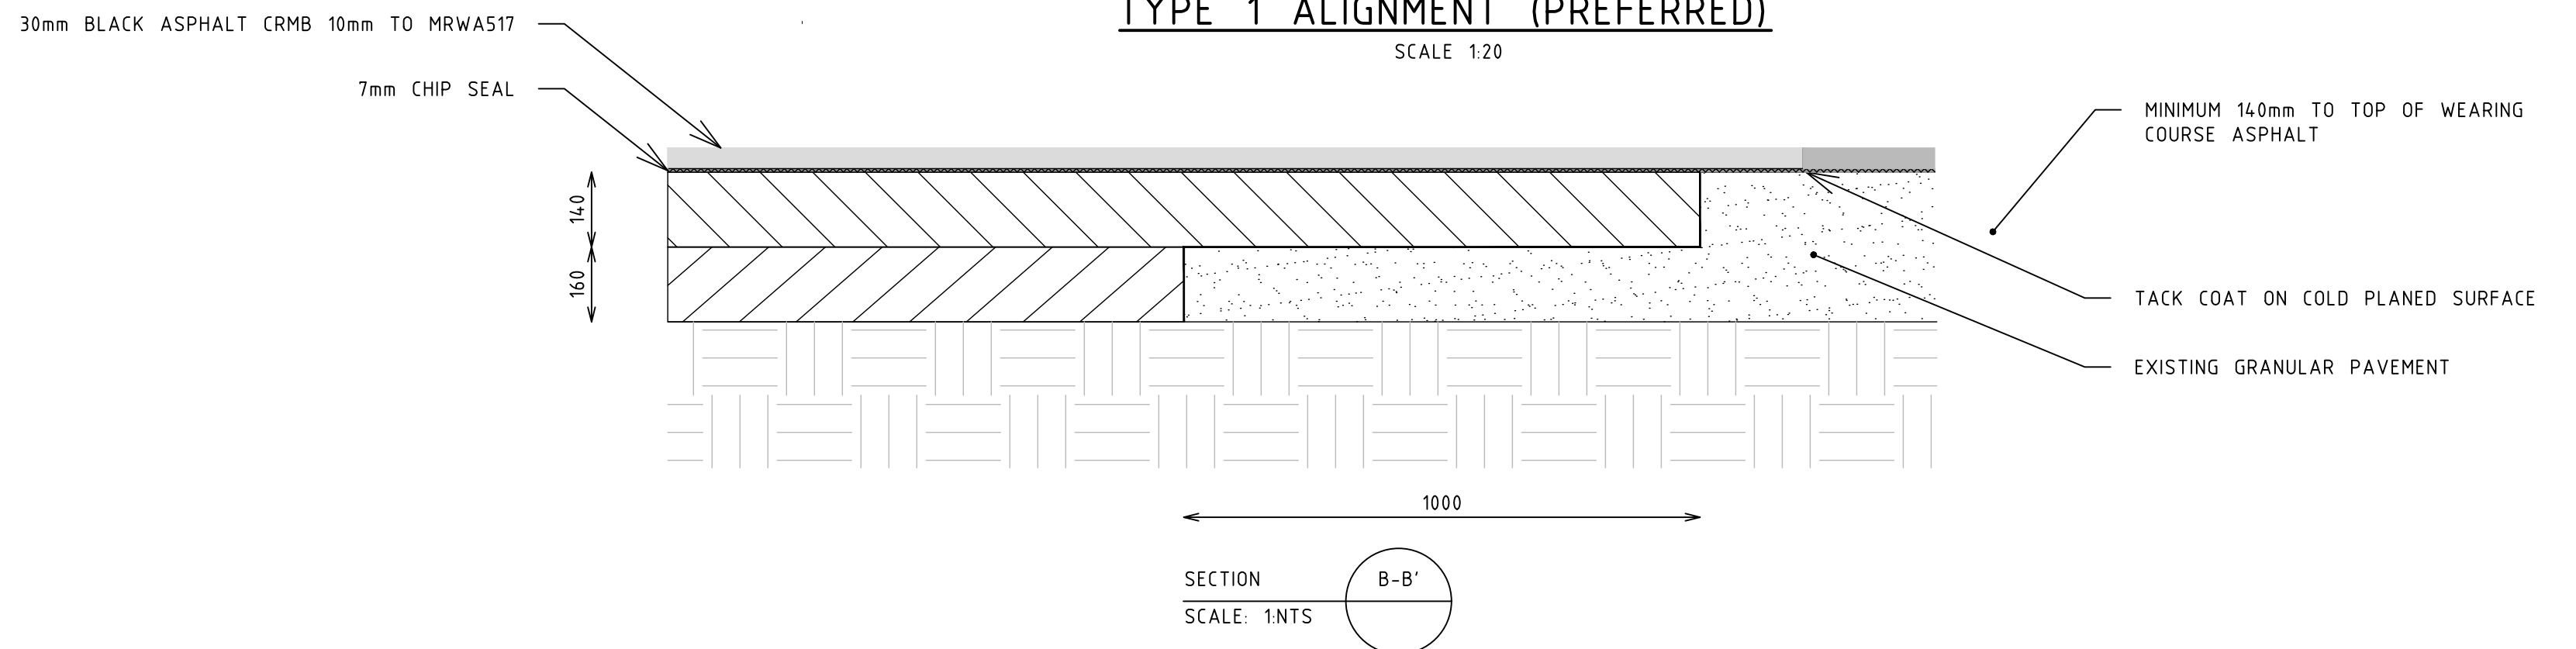

SECTION B-B'

SCALE: 1:NTS


PAVEMENT - TRAVERSE JOINT

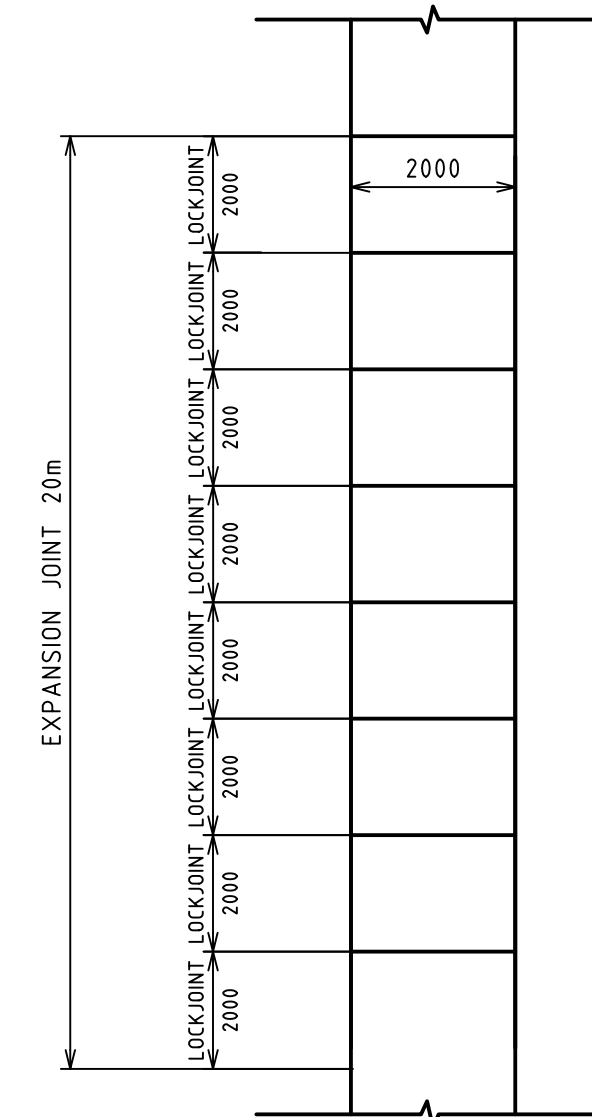


PLAN

SHARED PATH JOINTING DETAILS (STD FP03/A)


SCALE N.T.S

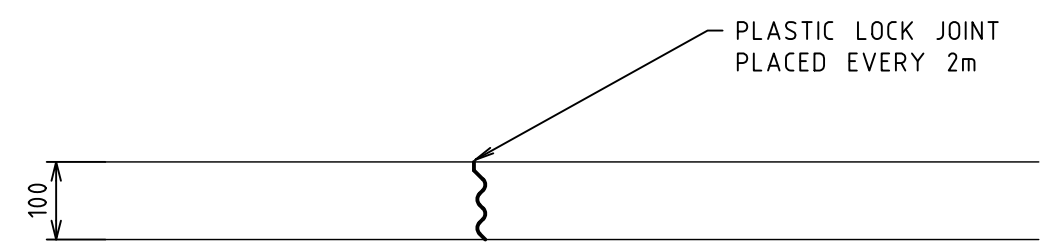

LOCK JOINT CONSTRUCTION

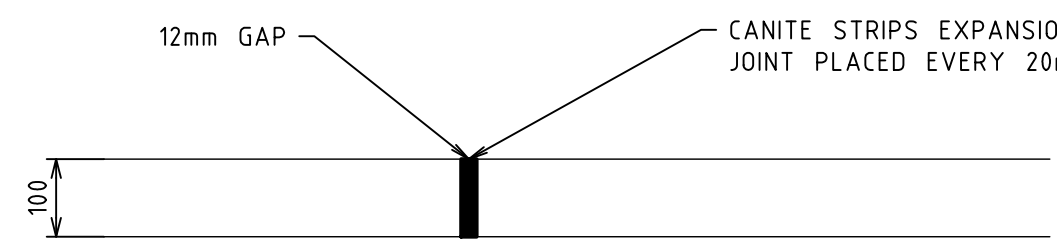

EXPANSION JOINT

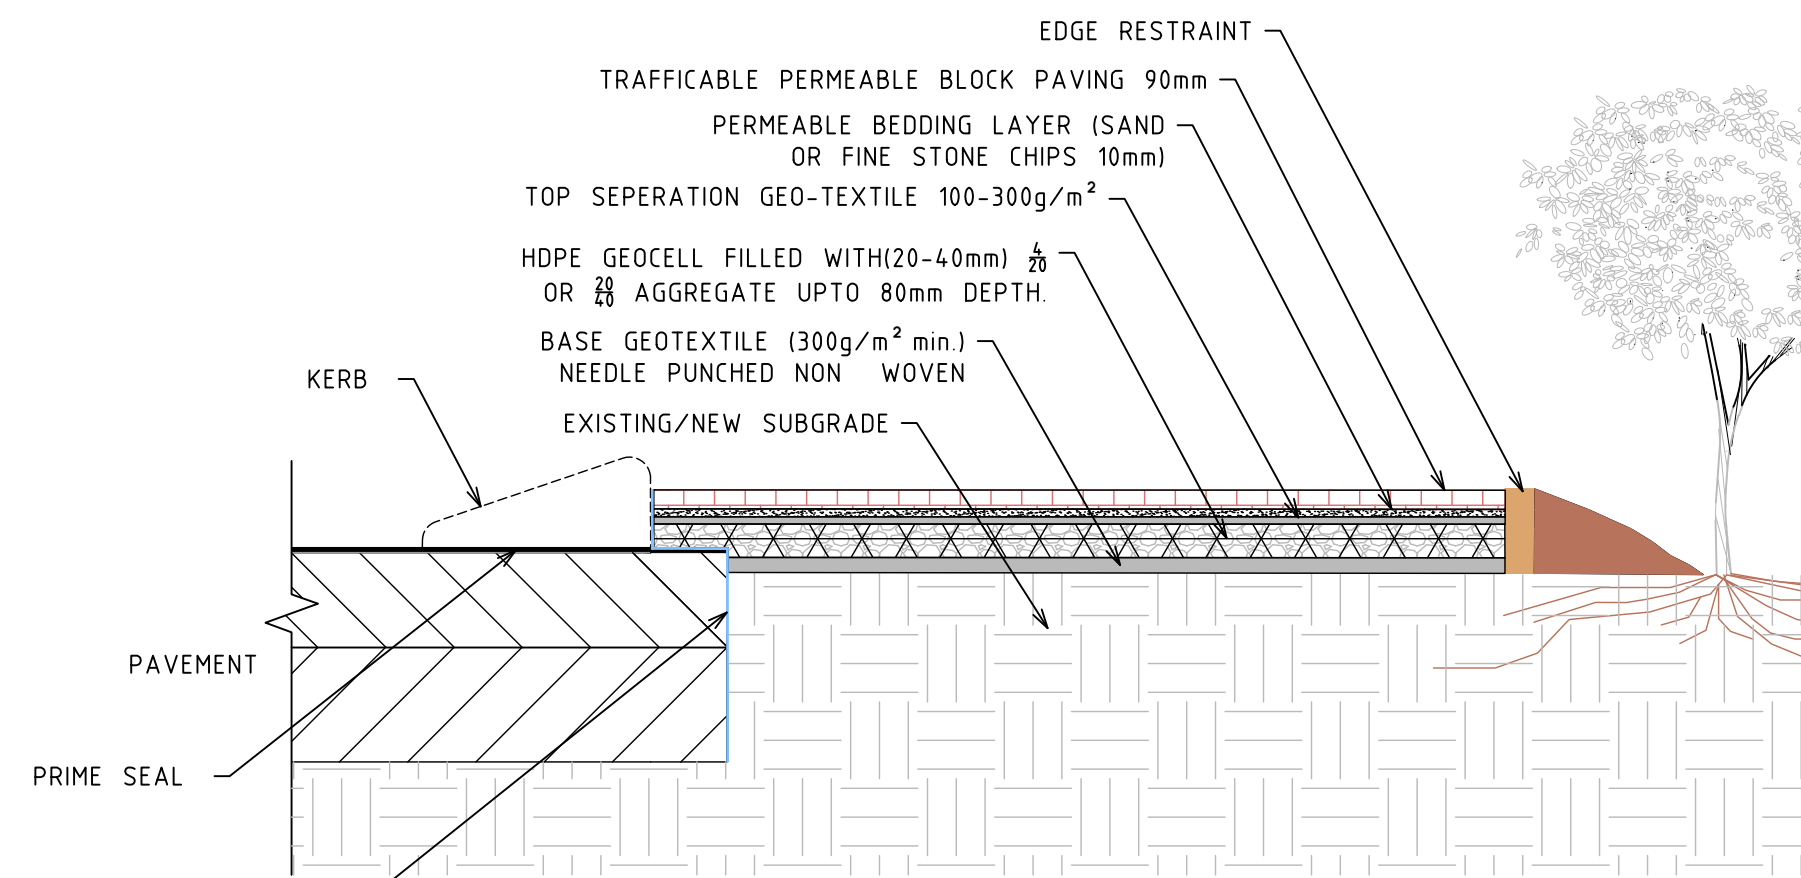

PERMEABLE BLOCK PAVING WEARING COURSE/FOOTPATH

SCALE N.T.S

1. TYPE 2 ALIGNMENT TO BE USED AS A LAST RESORT ONLY.
2. FOUNDATION TO BE COMPACTED TO 95% MDD.
3. CONCRETE SHALL BE 32MPa (min) COMPRESSIVE STRENGTH AT 28 DAYS FROM AN APPROVED PRE-MIX BATCH PLANT. MAXIMUM AGGREGATE SIZE 20mm AND MAXIMUM SLUMP 80mm.
4. BEDDING - SAND (100mm MINIMUM)
5. JOINTING TO OCCUR AS PER STD FP03
6. SURFACE TO BE BROOM FINISH, NON-SLIP, WITH SMOOTH EDGE APPROXIMATELY 75mm WIDE AT EDGES.
7. VERTICAL CLEARANCES ALONG PATHS SHOULD BE A MINIMUM OF 2m.
8. WHERE STREET FURNITURE (POLES, BENCHES, RUBBISH BINS, POSTS, ETC) ARE LOCATED IN PATH, A MINIMUM UNOBSTRUCTED WIDTH OF 1.2m MUST BE MAINTAINED.
9. INTERSECTION FOR PATHS TO OCCUR AT RIGHT ANGLES (90DEGREES) PLUS OR MINUS 20 DEGREES.
10. PATH ALIGNMENT TO BE CONSTRUCTED TO MINIMIZE DAMAGE OF EXISTING TREES.
11. GRADES OF PATHS ARE TO COMPLY WITH AUSTRALIAN STANDARDS FOR ACCESS FOR ALL ABILITIES.WHERE THIS CANNOT BE ACHIEVED, ALTERNATE ARRANGEMENTS MUST BE MADE (E.G. SIGNAGE AND /OR ALTERNATE ROUTE PROVIDED).
12. WHERE PATH IS WIDENED WHEN ADJACENT TO RETAINING WALL, THE WIDTH WILL BE EXTENDED OVER A LENGTH OF 5m.
13. WHERE A PATH IS ADJACENT TO A SCHOOL,THE MINIMUM WIDTH IS 3m.

AMENDMENTS					
NO	REVISION	APPR	DATE	NO	REVISION
0	ISSUED FOR CONSTRUCTION		06 / 2025		
0	ISSUED FOR COSTING REVIEW		03 / 2025		
A	ISSUED FOR COMMENT AND COSTING		12 / 2024		

METADATA	
HORIZONTAL DATUM : PCG 94	
VERTICAL DATUM : AHD	
FILE LOCATION :	
U:\WS23-24\A - ROAD	
REHABILITATION\CLARICE ST\SHEET	
SET\S\S-DETAILS-2820.DWG	

CITY OF MANDURAH	
3 Peel Street PO Box 210	
Mandurah WA 6210	
T (08) 9550 3777	
F (08) 9550 3888	

SURVEYED	BY	DATE
DRAWN	COM	01/10/2024
DESIGNED/CHECK	C.Z	04/03/2025
DESIGN ENGINEER/VERIFIED	R.C	04/03/2025
APPROVED	M.S	12/06/2025
PROJECT ACCOUNT NUMBER	D.B	27/06/2025
CLIENT	100973	
	CITY OF MANDURAH	

CLARICE STREET, MANDURAH		
ROAD REHABILITATION AND RESURFACING.		
DETAILS		
SHEET 13 OF 13		
A1	DWG NO. DET 2820	13
		REVISION 0